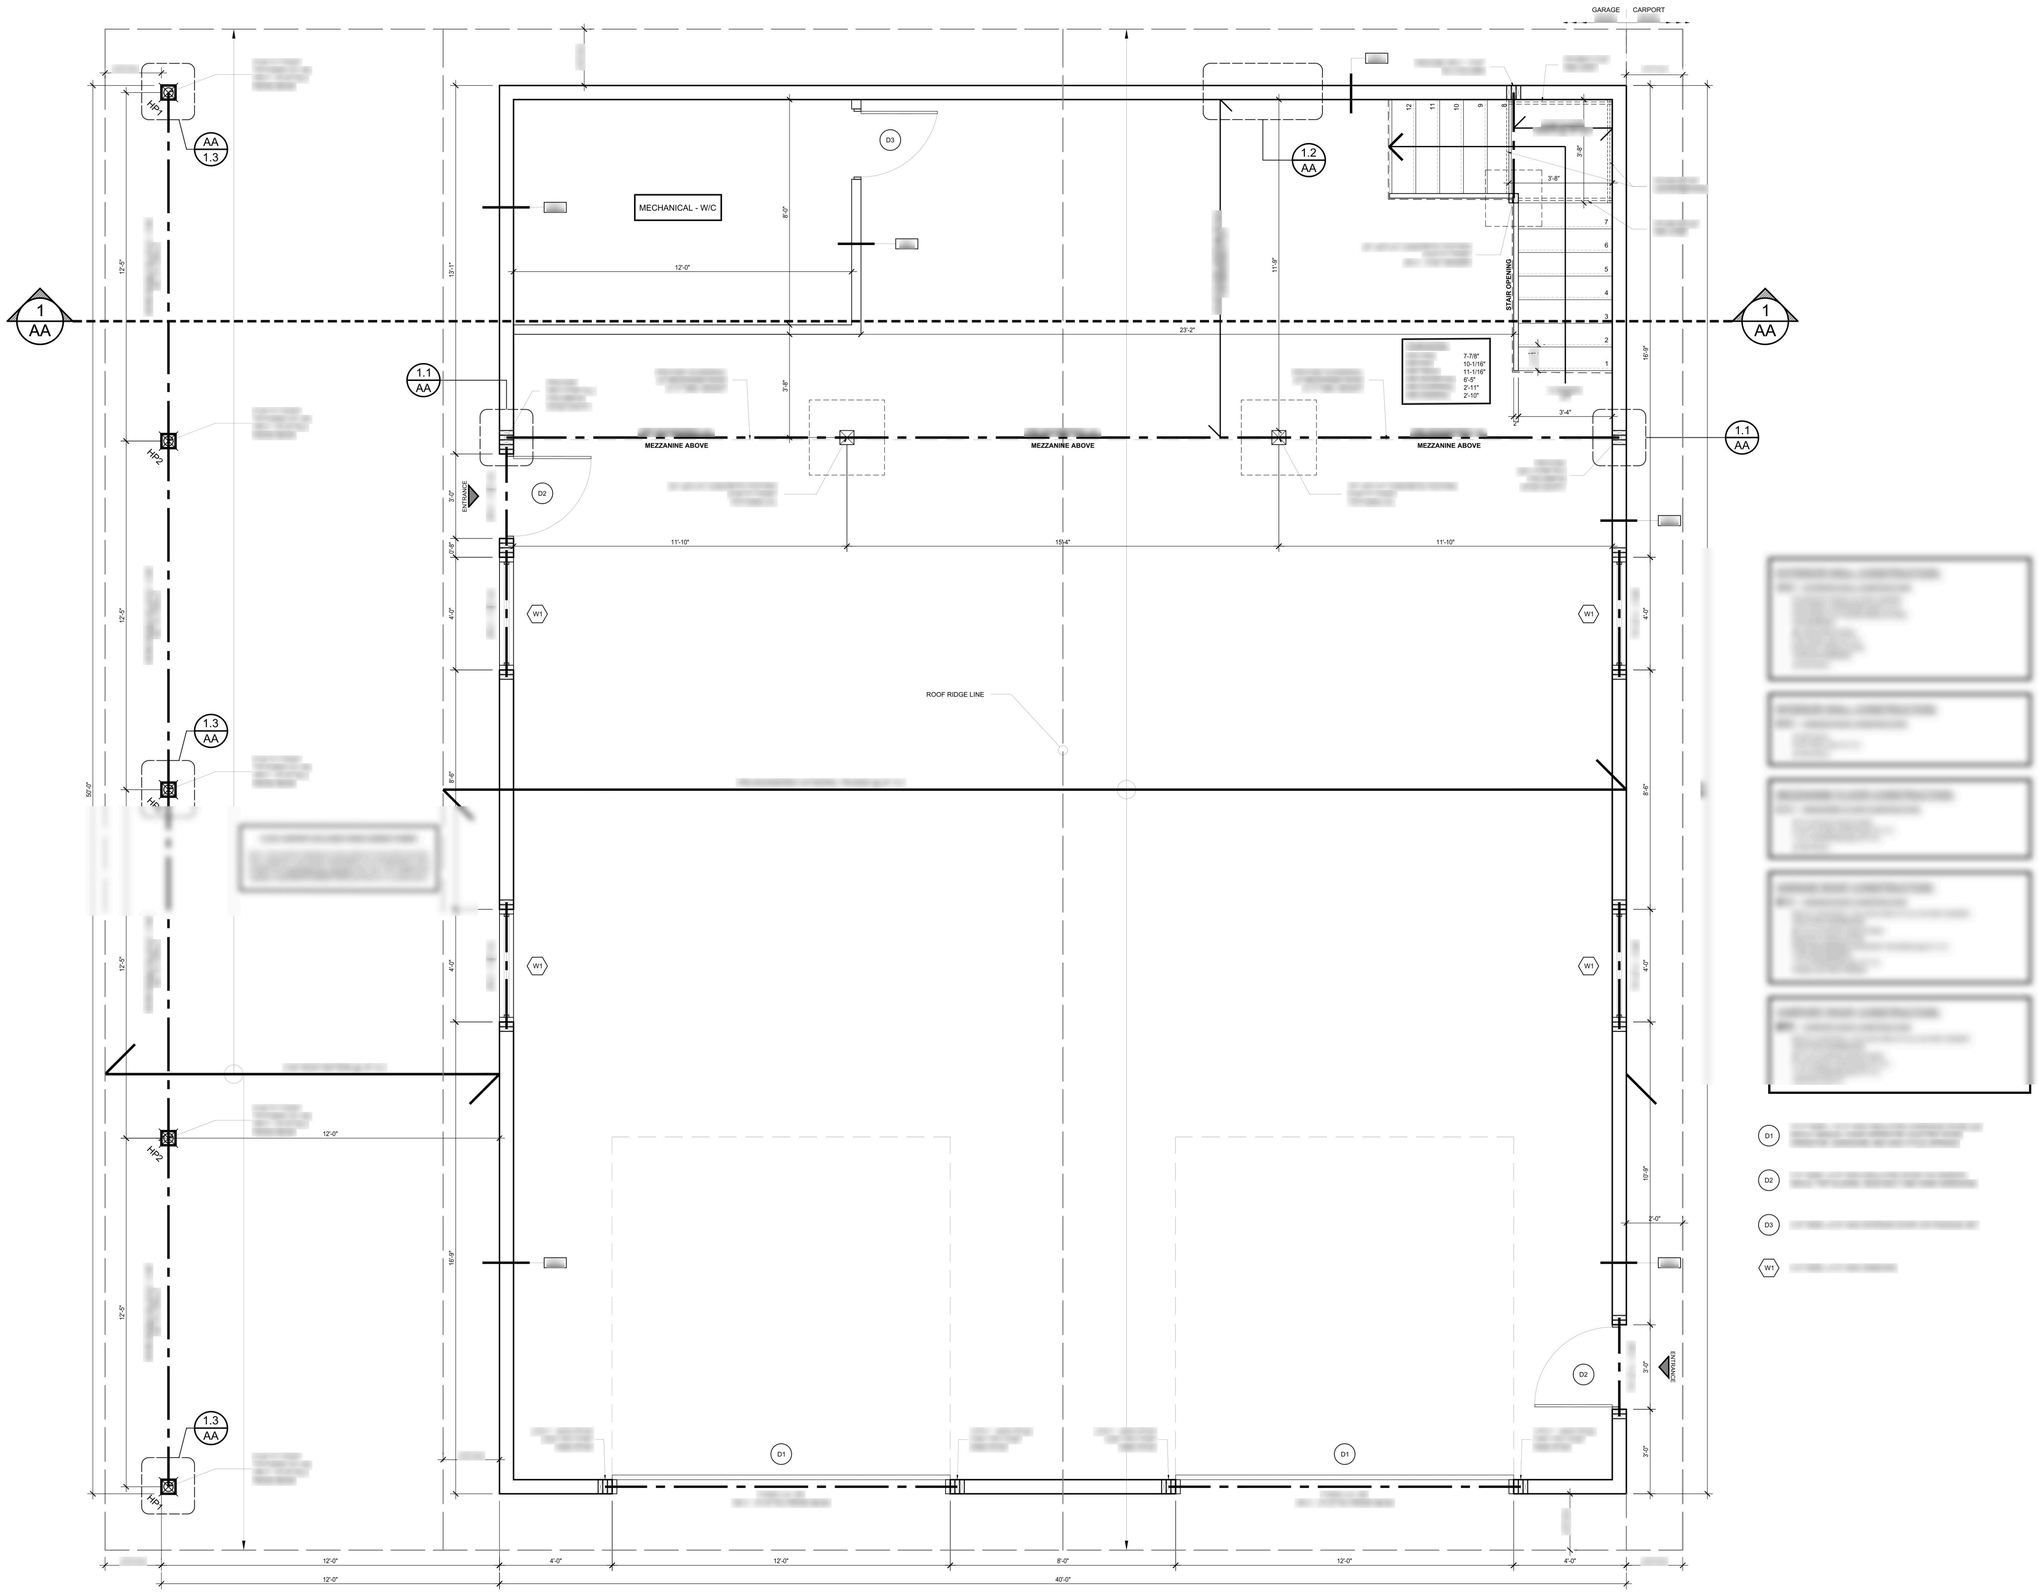

D1

D2

D3

W1

GENERAL NOTES

NORTH

MDWF DESIGN

40' x 50'
RESIDENTIAL
DETACHED
GARAGE

MAIN FLOOR PLAN

A1

MEZZANINE FLOOR (-) AT EXTERIOR WALL DETAIL

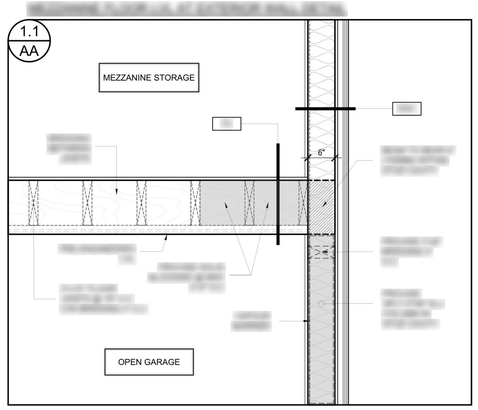

MEZZANINE FLOOR AT EXTERIOR WALL DETAIL

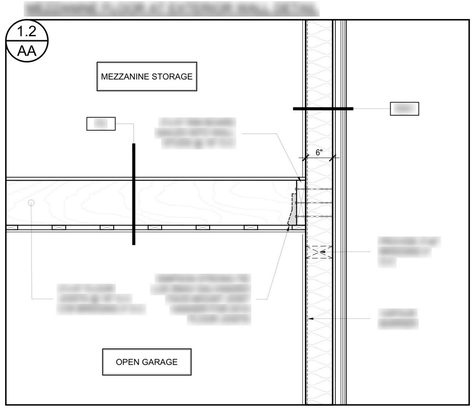

CARPORT ROOF & BEAM AT POST DETAIL

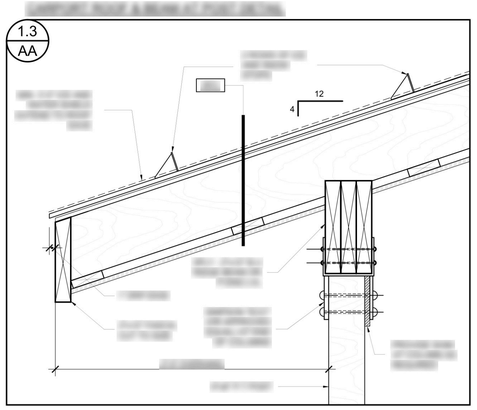

GARAGE ROOF MEETS CARPORT ROOF DETAIL

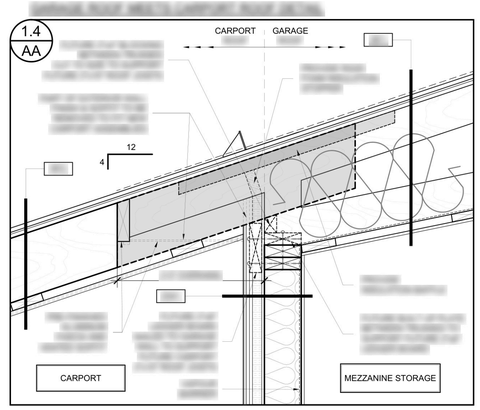

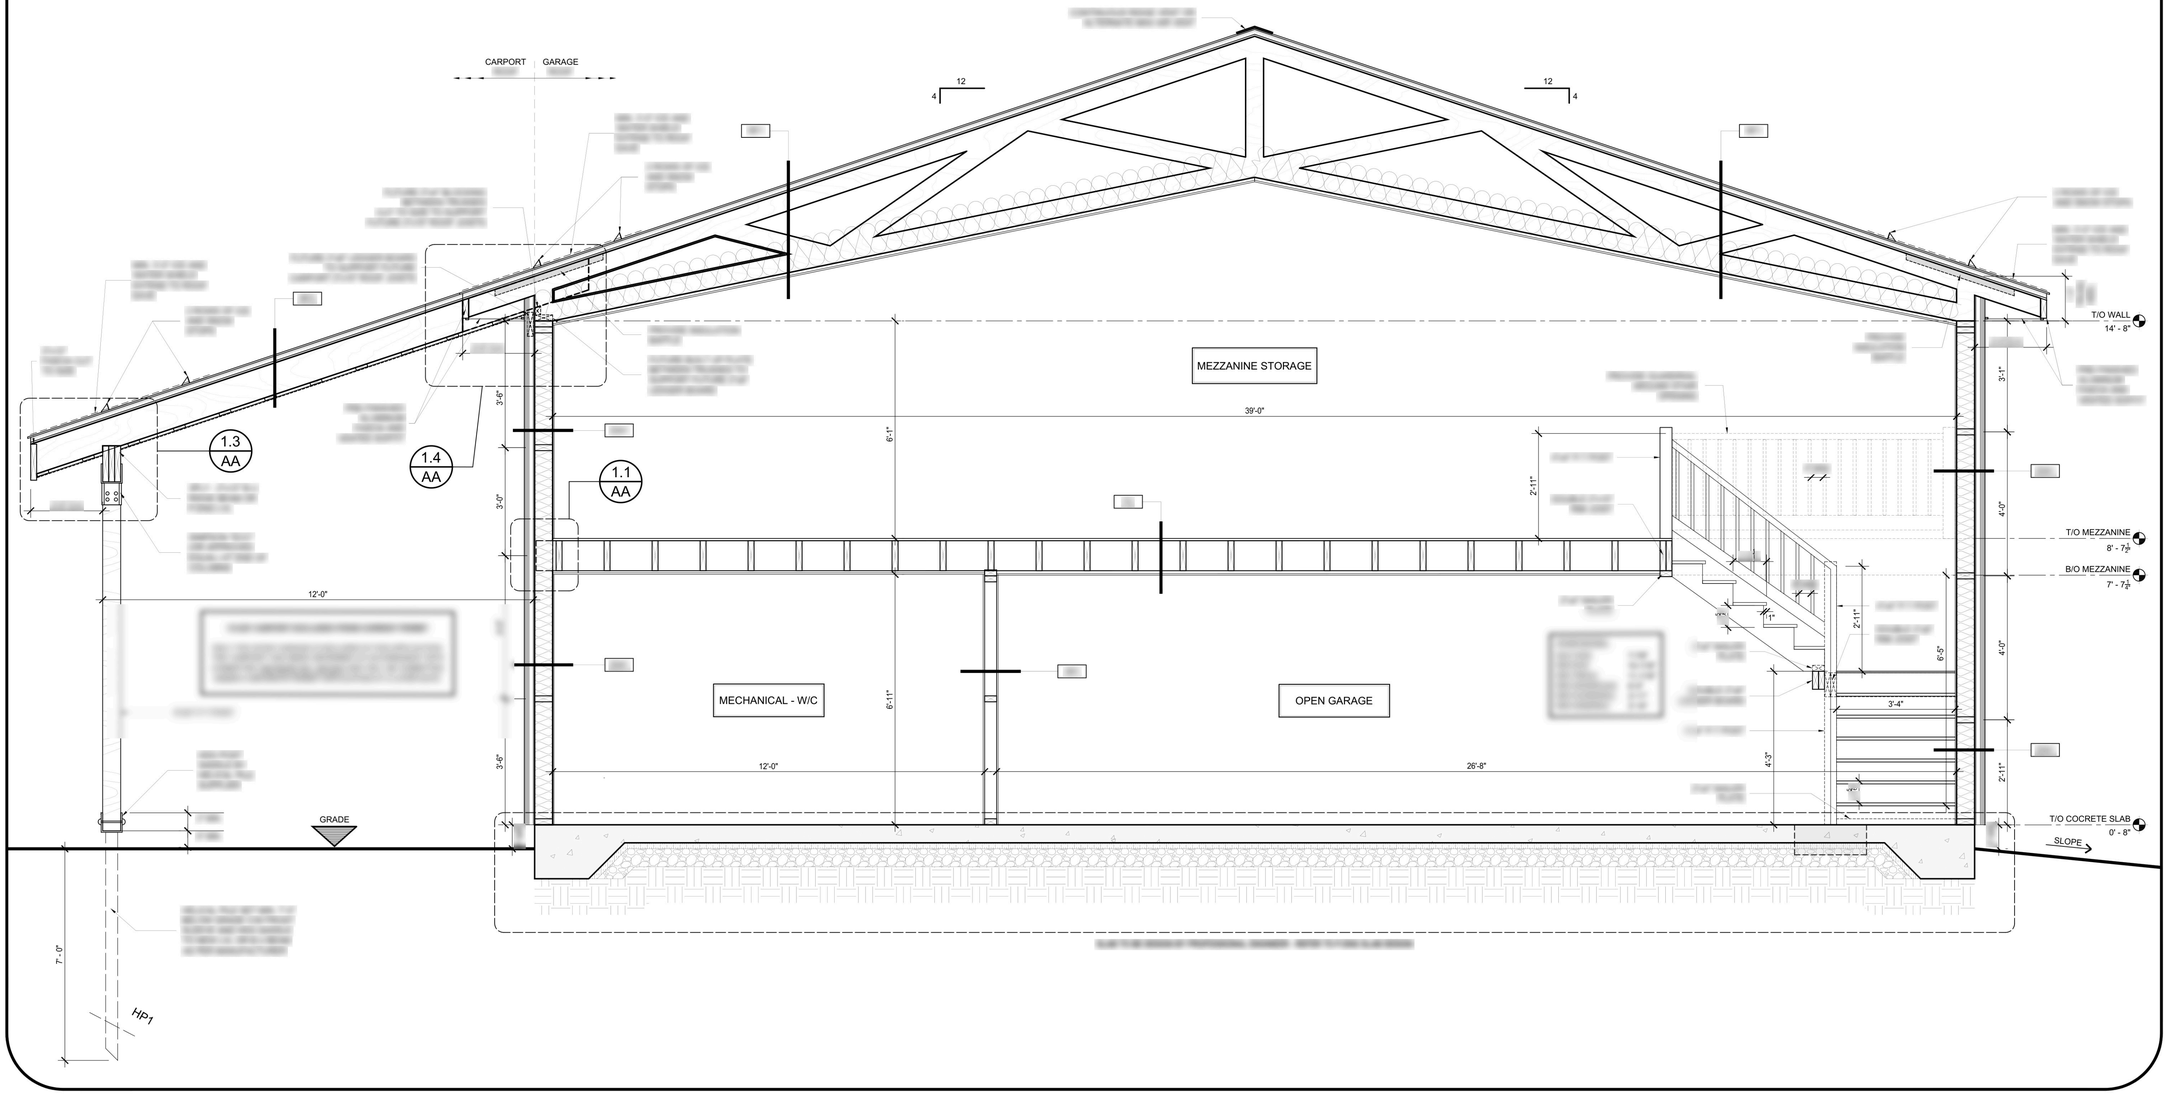

GENERAL NOTES

NORTH

MDWF DESIGN

40' x 50'
RESIDENTIAL
DETACHED
GARAGE

SECTION AND DETAILS

AA

0

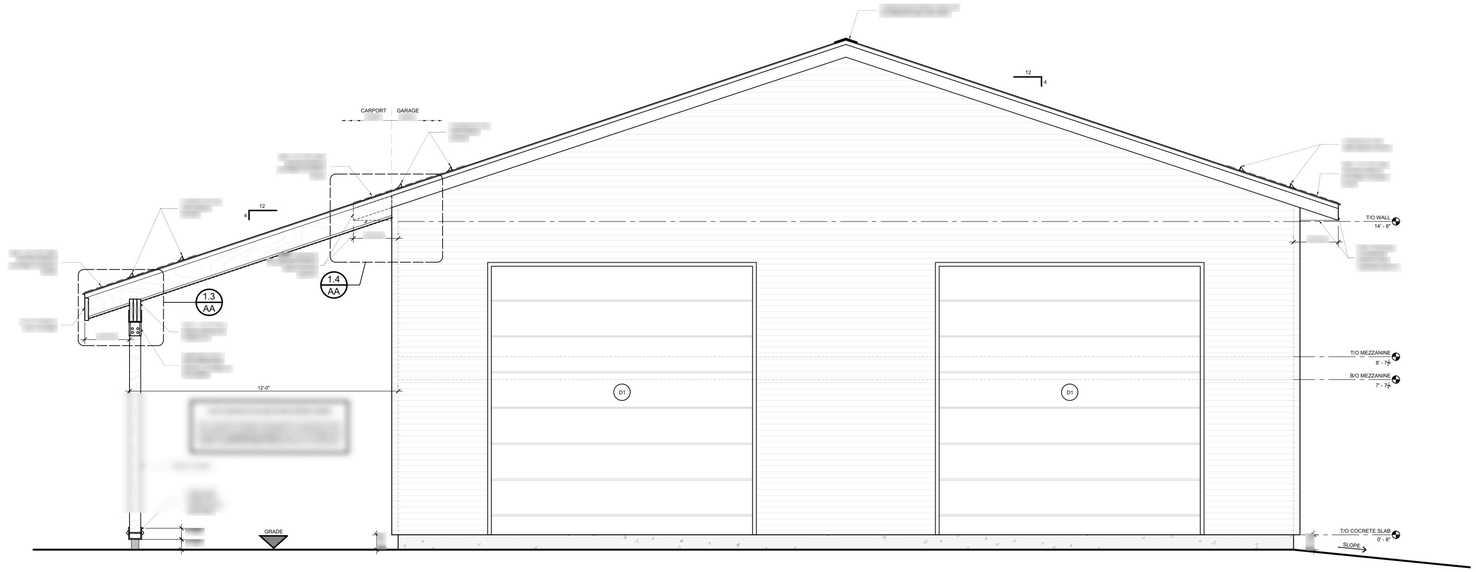

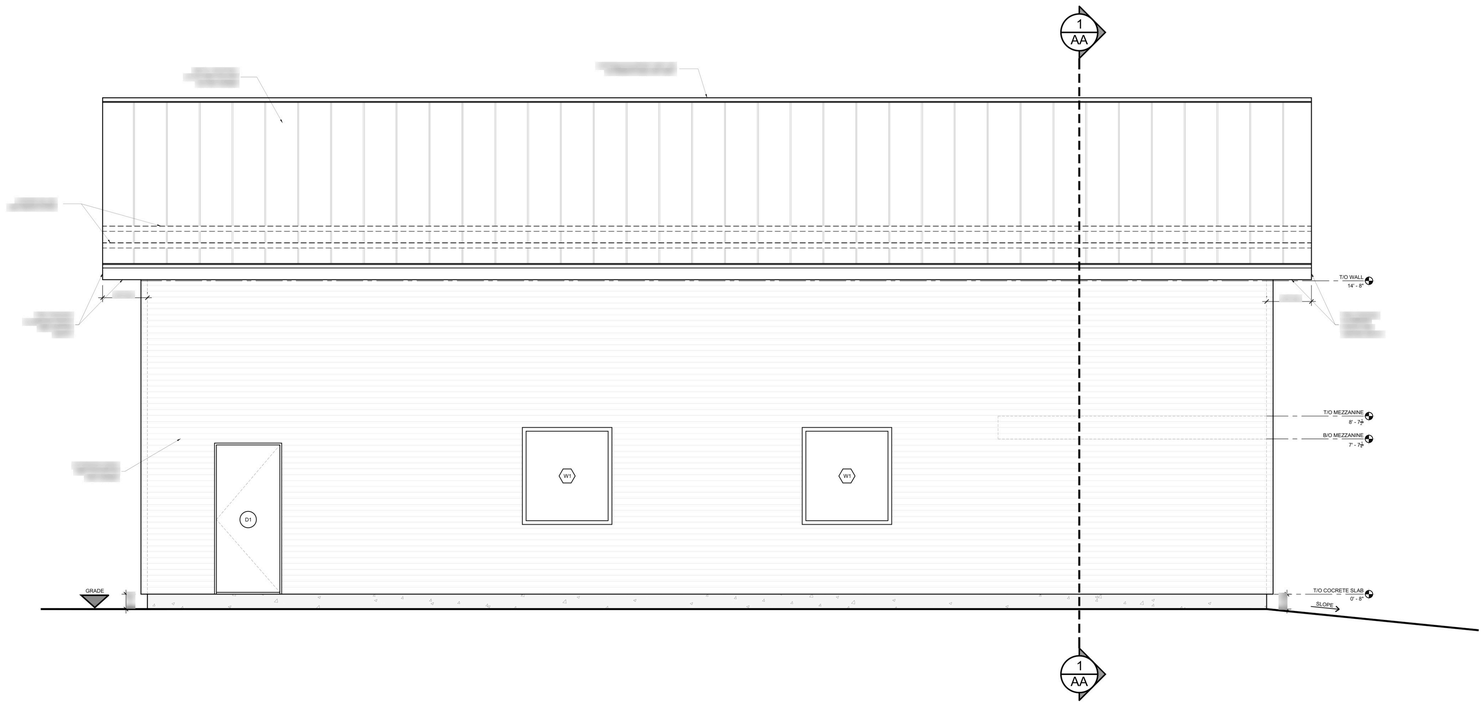

GENERAL NOTES

[illegible]

MDWF DESIGN

40' x 50'
RESIDENTIAL
DETACHED
GARAGE

ELEVATIONS

[illegible]