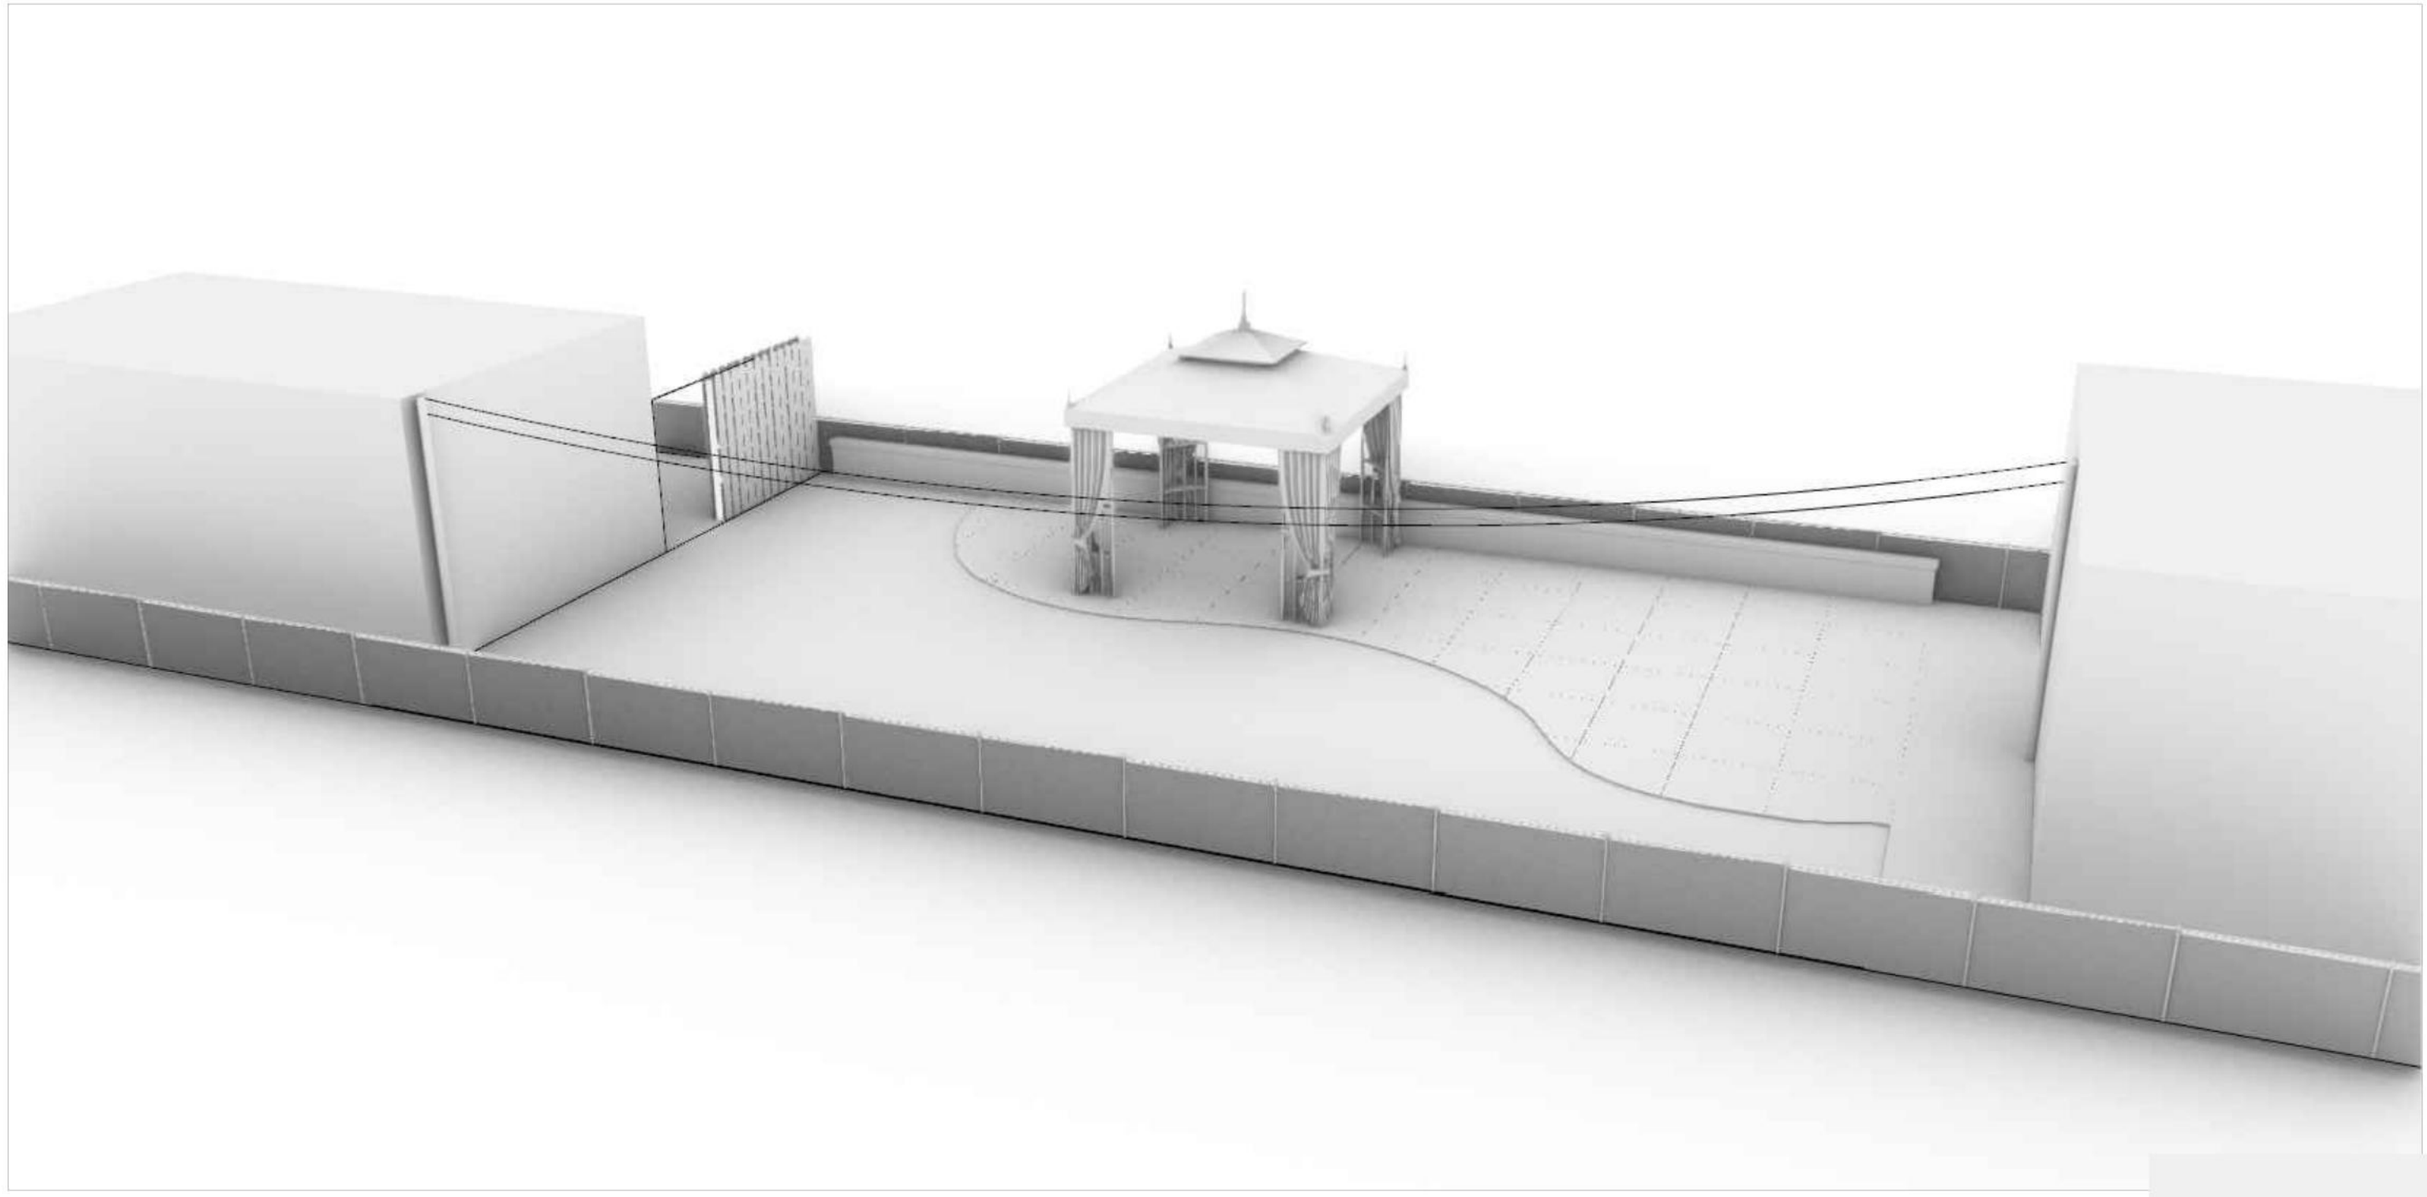

NONNA'S BACKYARD PATIO PROJECT

01-0002021

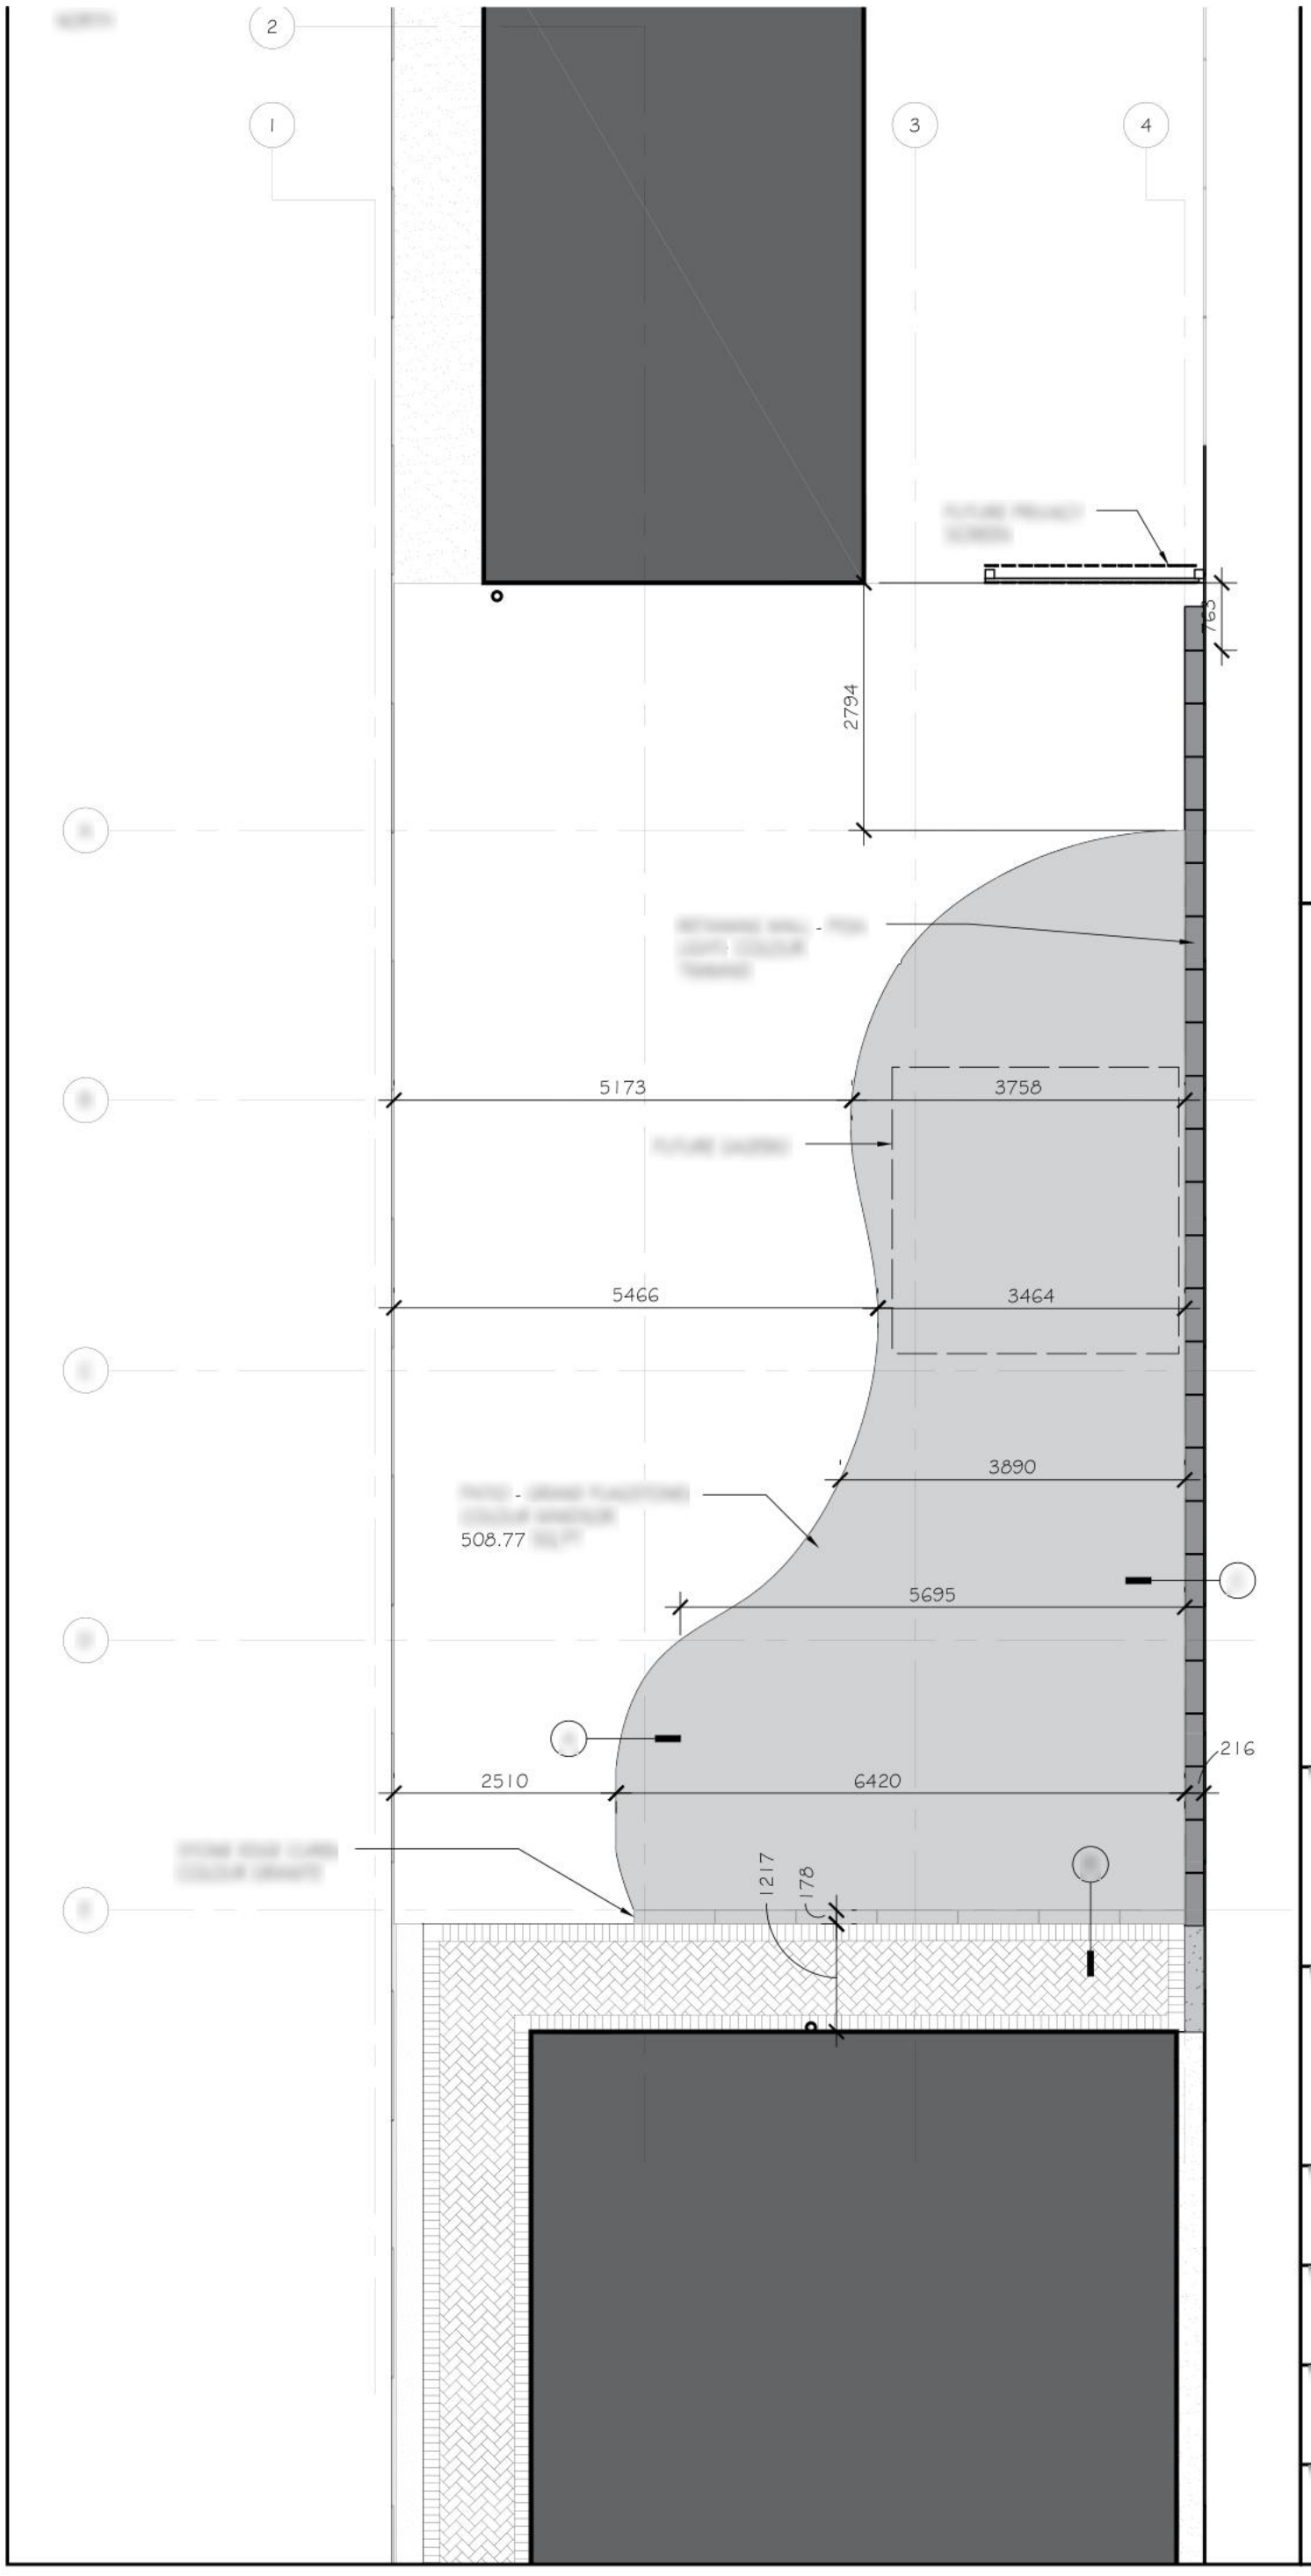

NONNA'S

BACKYARD PATIO

BACKYARD PATIO PLAN

1:75

5, 2021

01-0002020

1 5

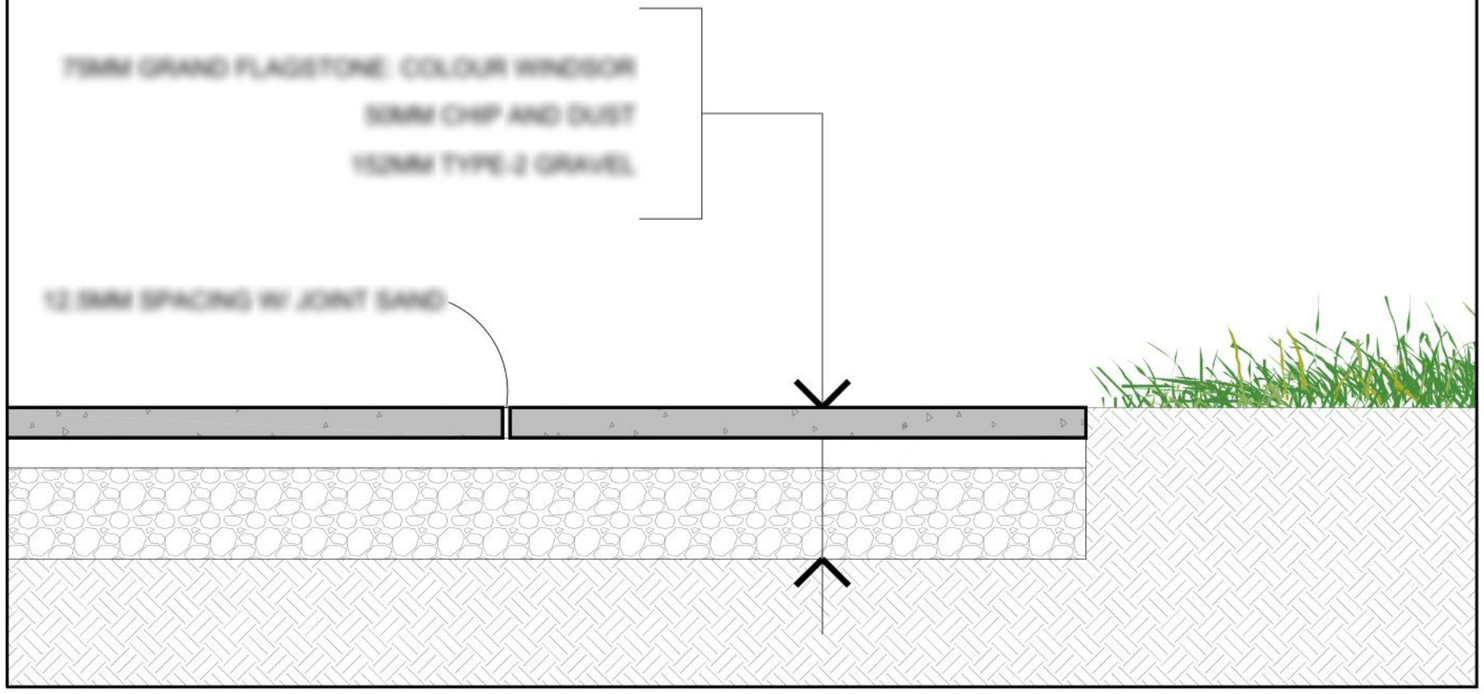

1 DETAIL - PATIO TO GRASS SCALE 1:10

NOTES

DO NOT SCALE OFF THIS DRAWING

ALL DIMENSIONS ARE GIVEN IN GOOD FAITH AND BELIEVED TO BE CORRECT. IF IN DOUBT PLEASE CONSULT THE DESIGNER OF PROJECT

NO RESPONSIBILITY CAN BE TAKEN WITH ANY ERRORS FOUND BY MEASURING OFF THIS DRAWING

NONNA'S
BACKYARD PATIO

DETAIL - PATIO TO GRASS

MICHAEL PERRAS

SCALE 1:10

5, 2021

01-0002020

A

2 5

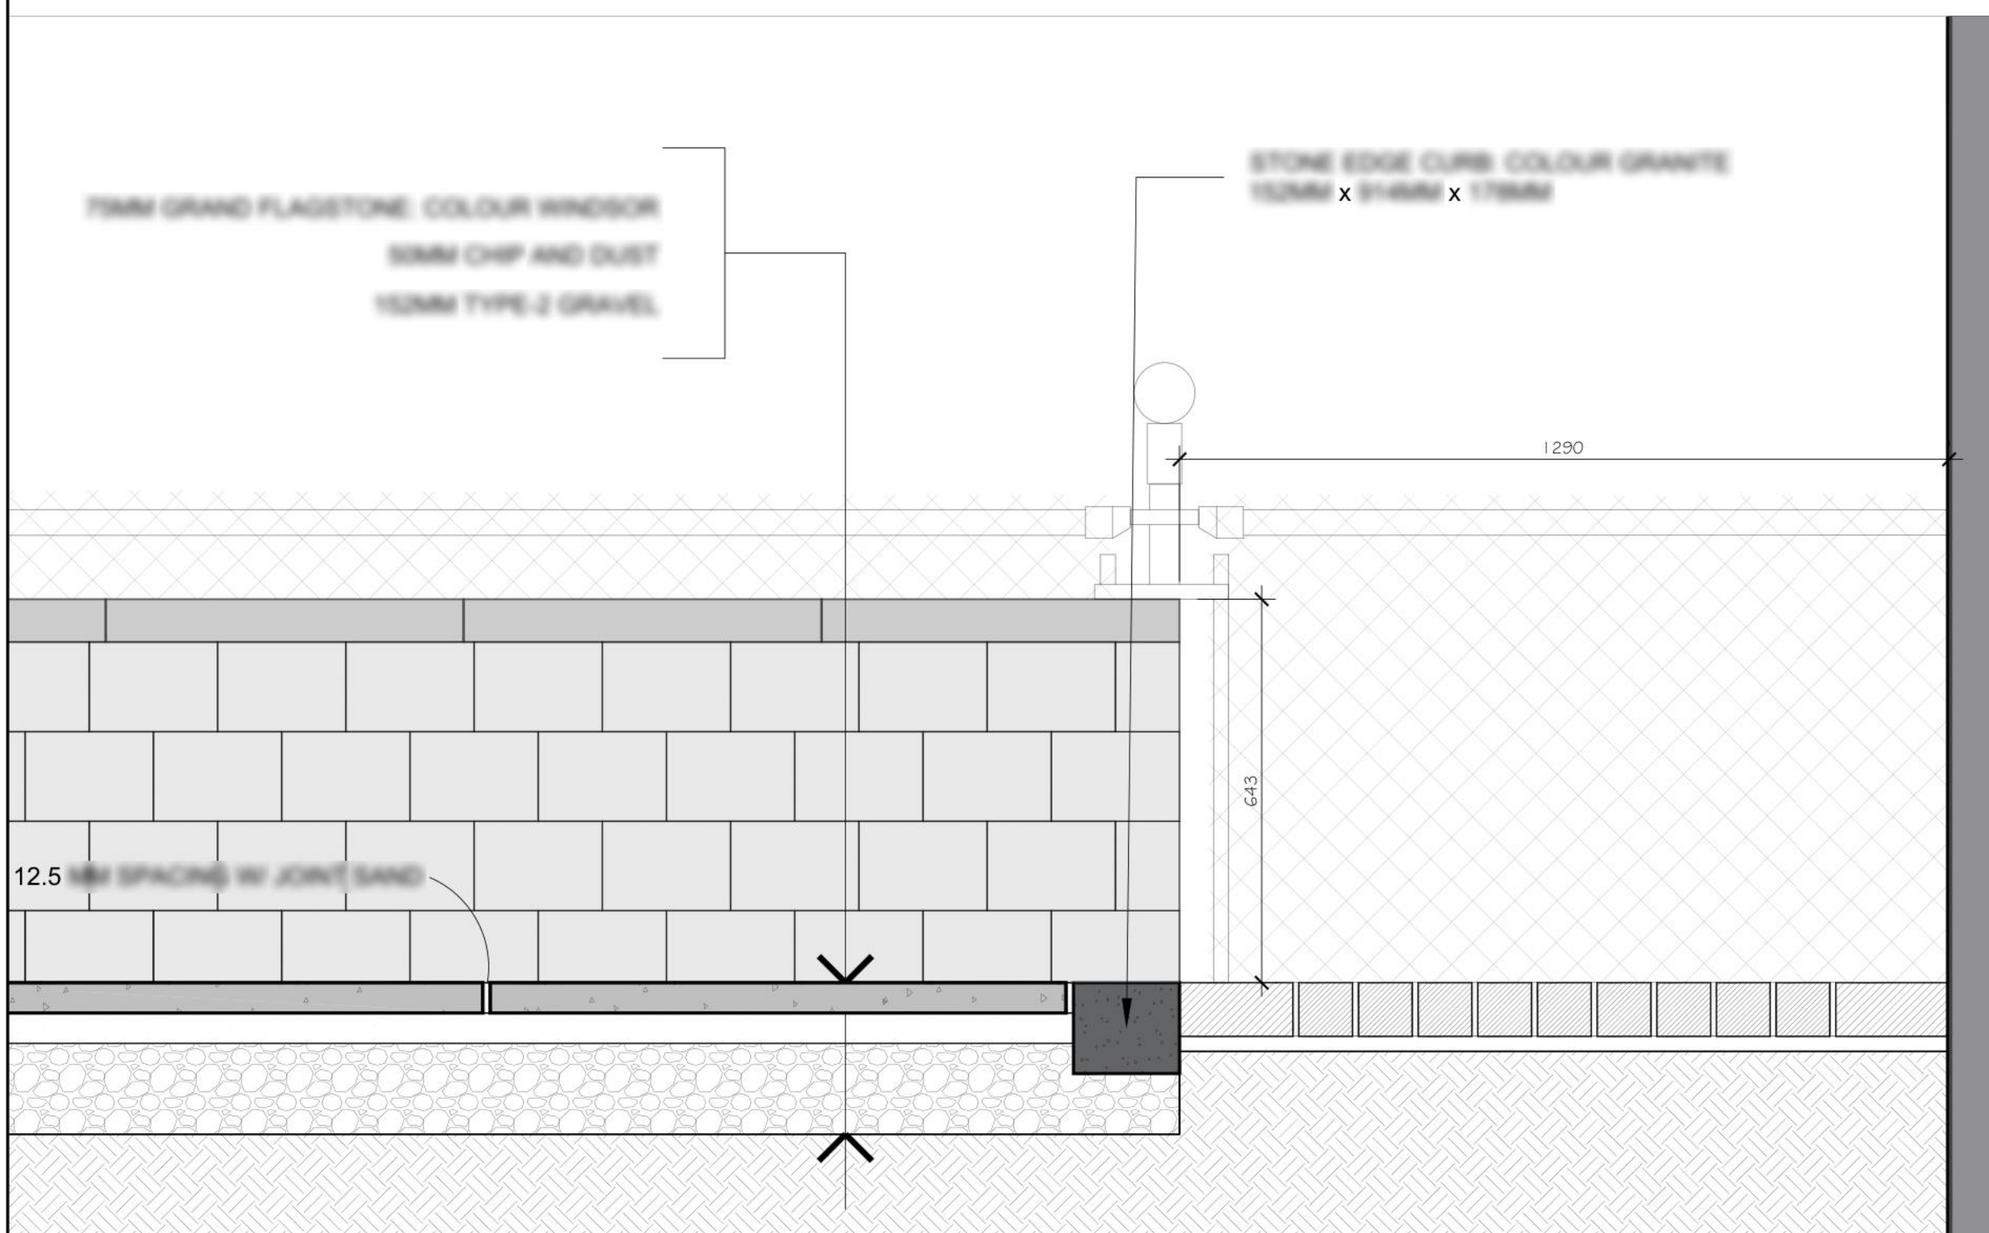

2 DETAIL - PATIO TO EXISTING INTERLOCK SCALE 1:10

B

NOTES:

DO NOT SCALE OFF THIS DRAWING

ALL DIMENSIONS ARE GIVEN IN GOOD FAITH AND BELIEVED TO BE CORRECT. IF A DOUBT FOUND CONSULT THE DESIGNER OF PROJECT

NO RESPONSIBILITY CAN BE TAKEN WITH ANY ERRORS FOUND BY MEASURING OFF THIS DRAWING

NONNA'S
BACKYARD PATIO

DETAIL - PATIO TO EXISTING INTERLOCK

SCALE 1:10

5, 2021

01-0002020

3 5

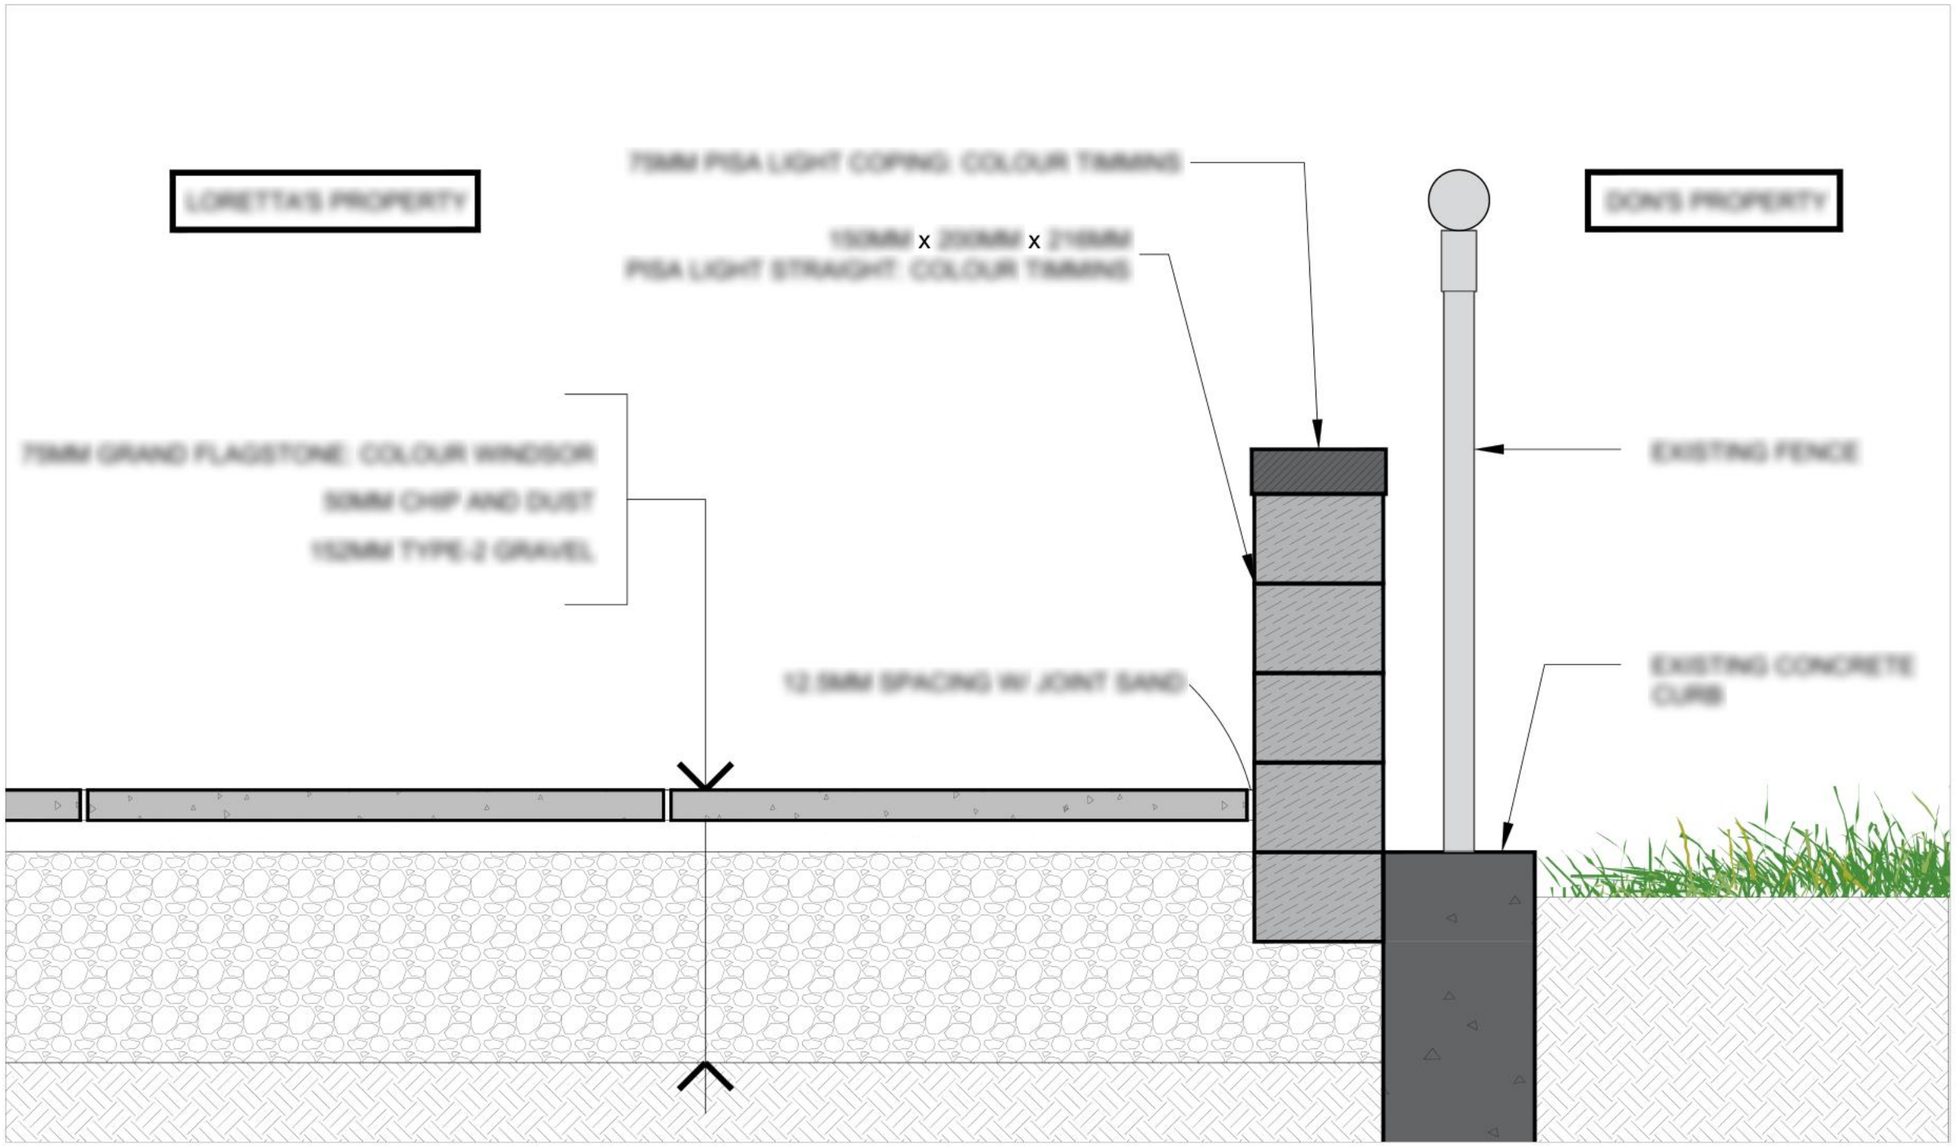

3 DETAIL - PATIO TO EXISTING FENCE SCALE 1:10

C

NOTES

DO NOT SCALE OFF THIS DRAWING

ALL DIMENSIONS ARE GIVEN IN GOOD FAITH AND BELIEVED TO BE CORRECT. IF IN DOUBT PLEASE CONSULT THE DESIGNER OF PROJECT

NO RESPONSIBILITY CAN BE TAKEN WITH ANY ERRORS FOUND IN MEASURING OFF THIS DRAWING

NONNA'S
BACKYARD PATIO

DETAIL - PATIO TO EXISTING FENCE

MICHAEL PERRARO

SCALE 1:10

DATE 5, 2021

01-0002020

4 5

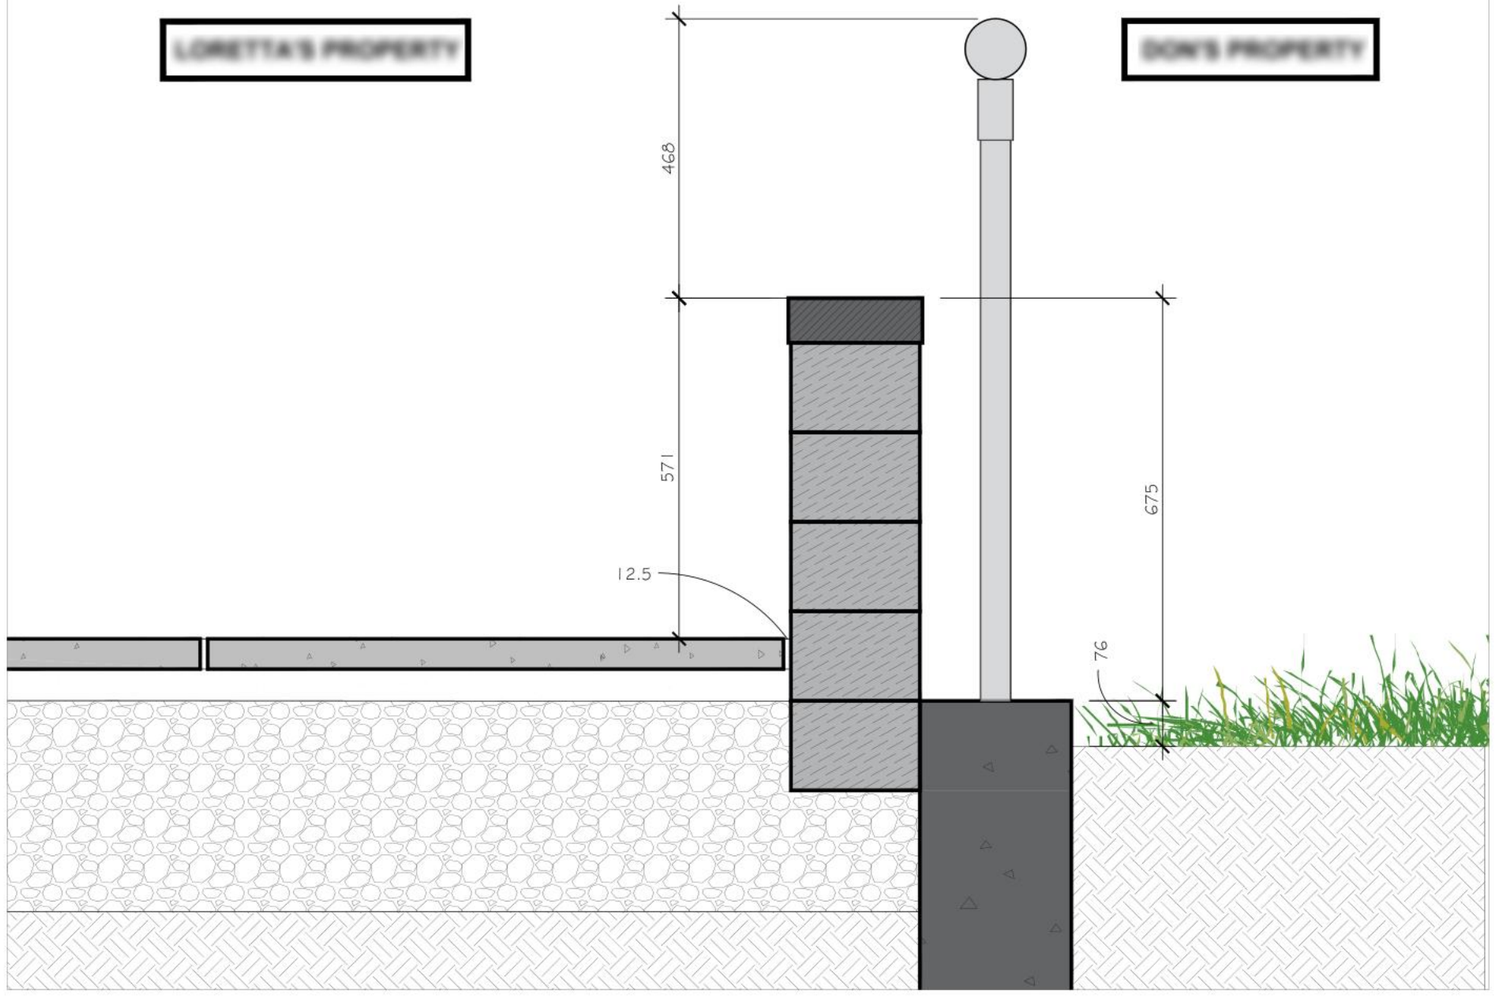

3.1 DETAIL - PATIO TO EXISTING FENCE SCALE 1:10

NOTES

DO NOT SCALE OFF THIS DRAWING

ALL DIMENSIONS ARE GIVEN IN MODEL PATH AND BELIEVED TO BE CORRECT. IF IN DOUBT PLEASE CONSULT THE DESIGNER OF PROJECT

NO RESPONSIBILITY CAN BE TAKEN WITH ANY ERRORS FOUND BY MEASURING OFF THIS DRAWING

NONNA'S
BACKYARD PATIO

DETAIL - PATIO TO EXISTING FENCE

MICHAEL PERRARO

SCALE 1:10

DATE 5, 2021

01-0002020

5 5