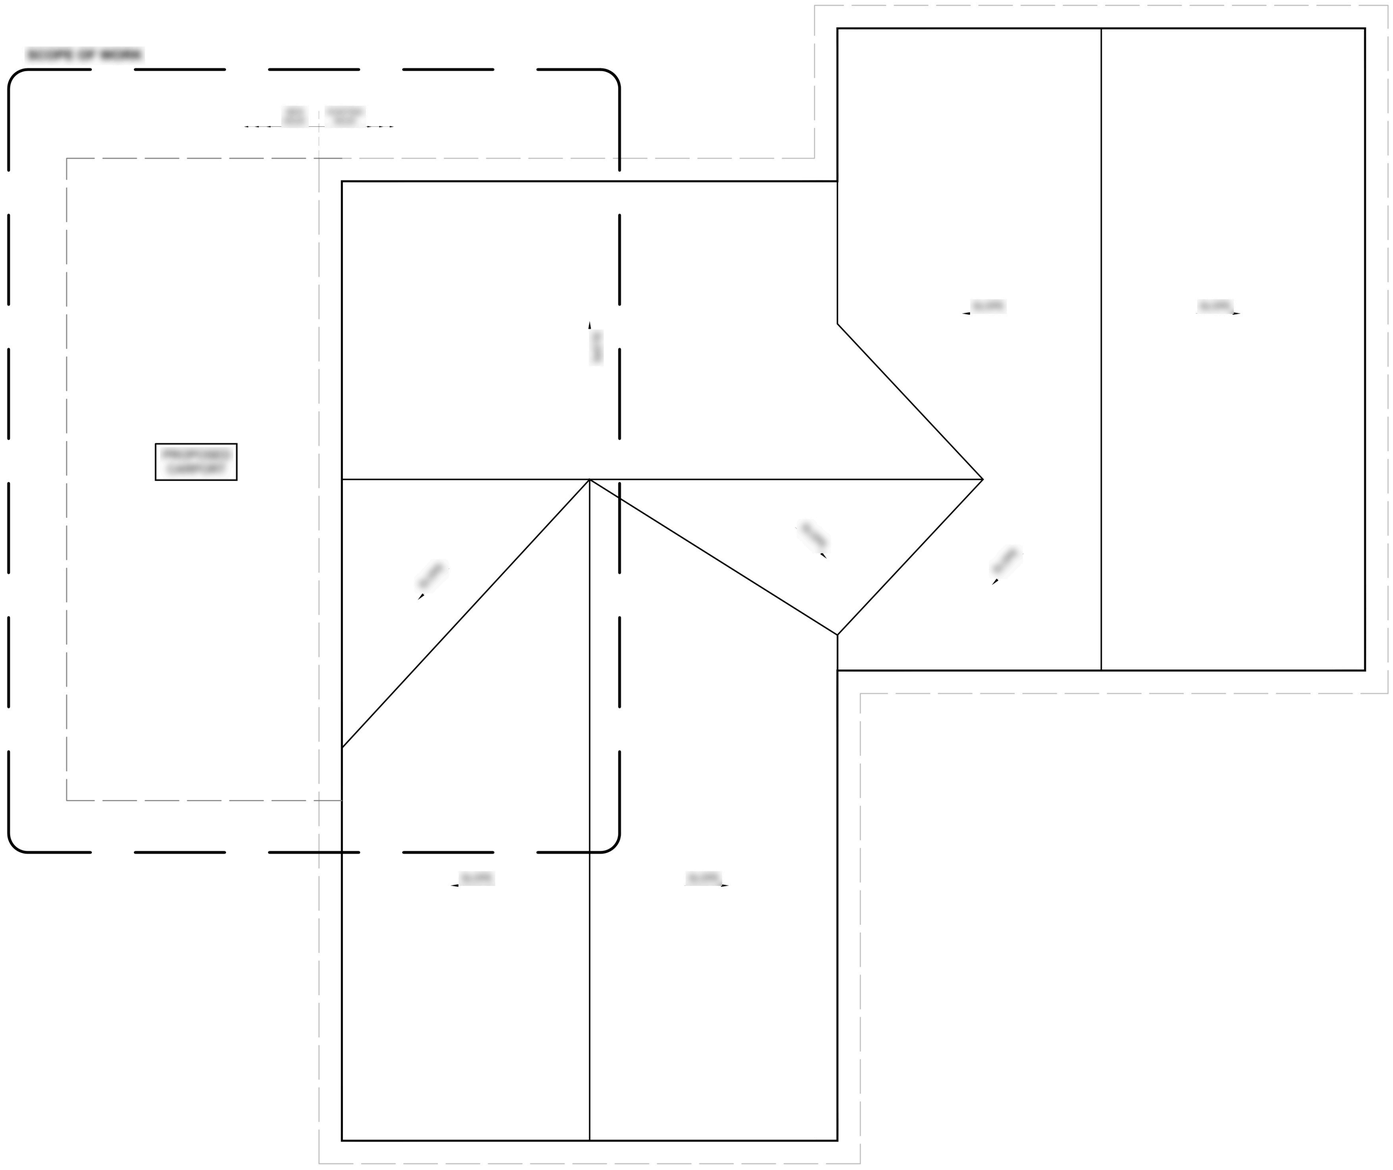

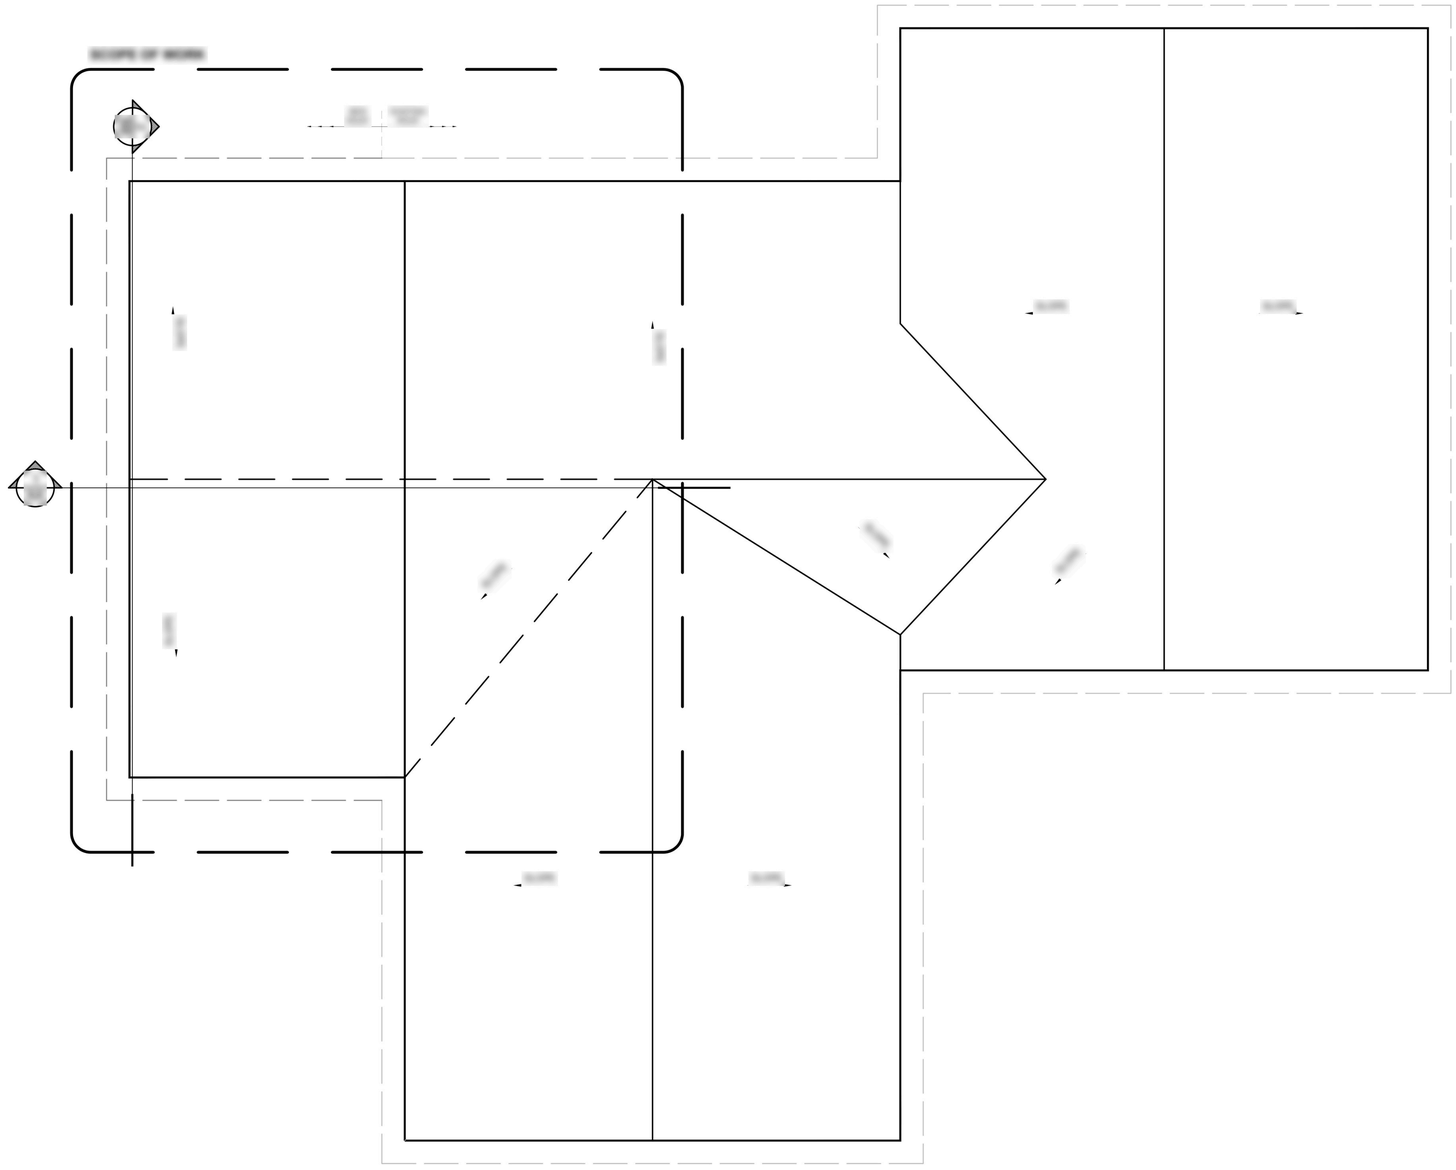

GENERAL NOTES

POLE IN CARPORT

360 HART STREET

PROPOSED ROOF PLAN

20-001

A2

5

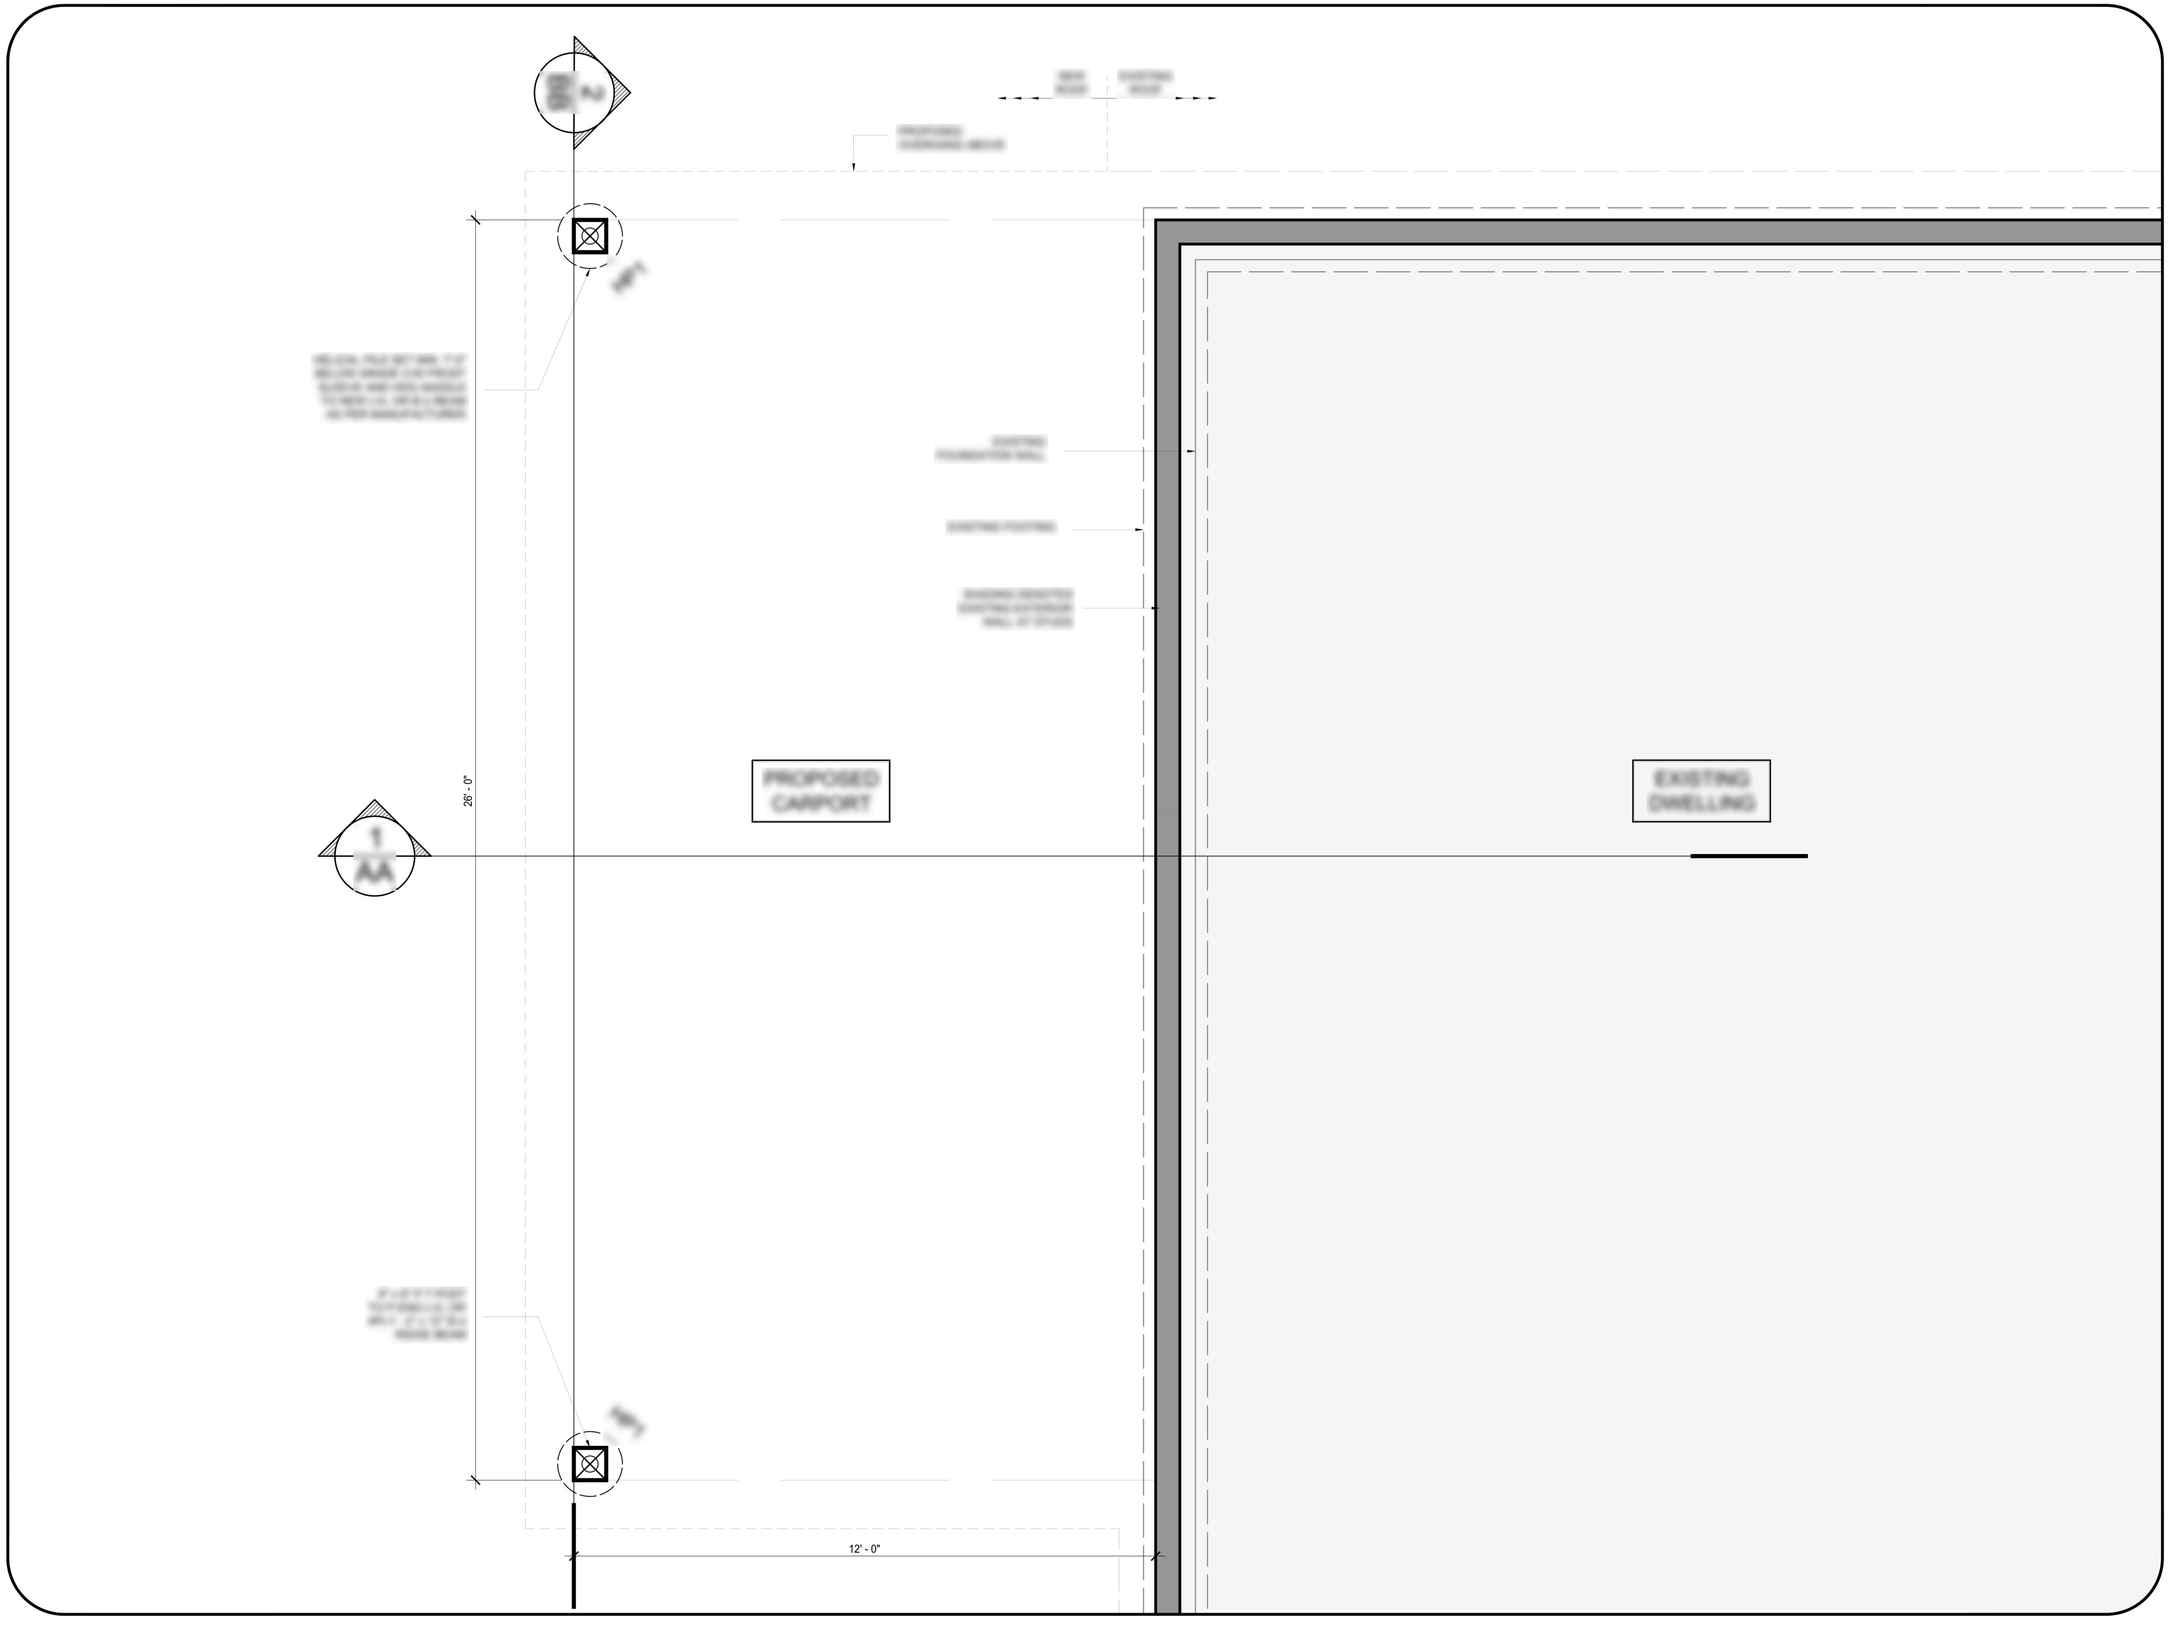

PROPOSED CARPORT
EXISTING DWELLING
26' - 0"
12' - 0"
1
AA

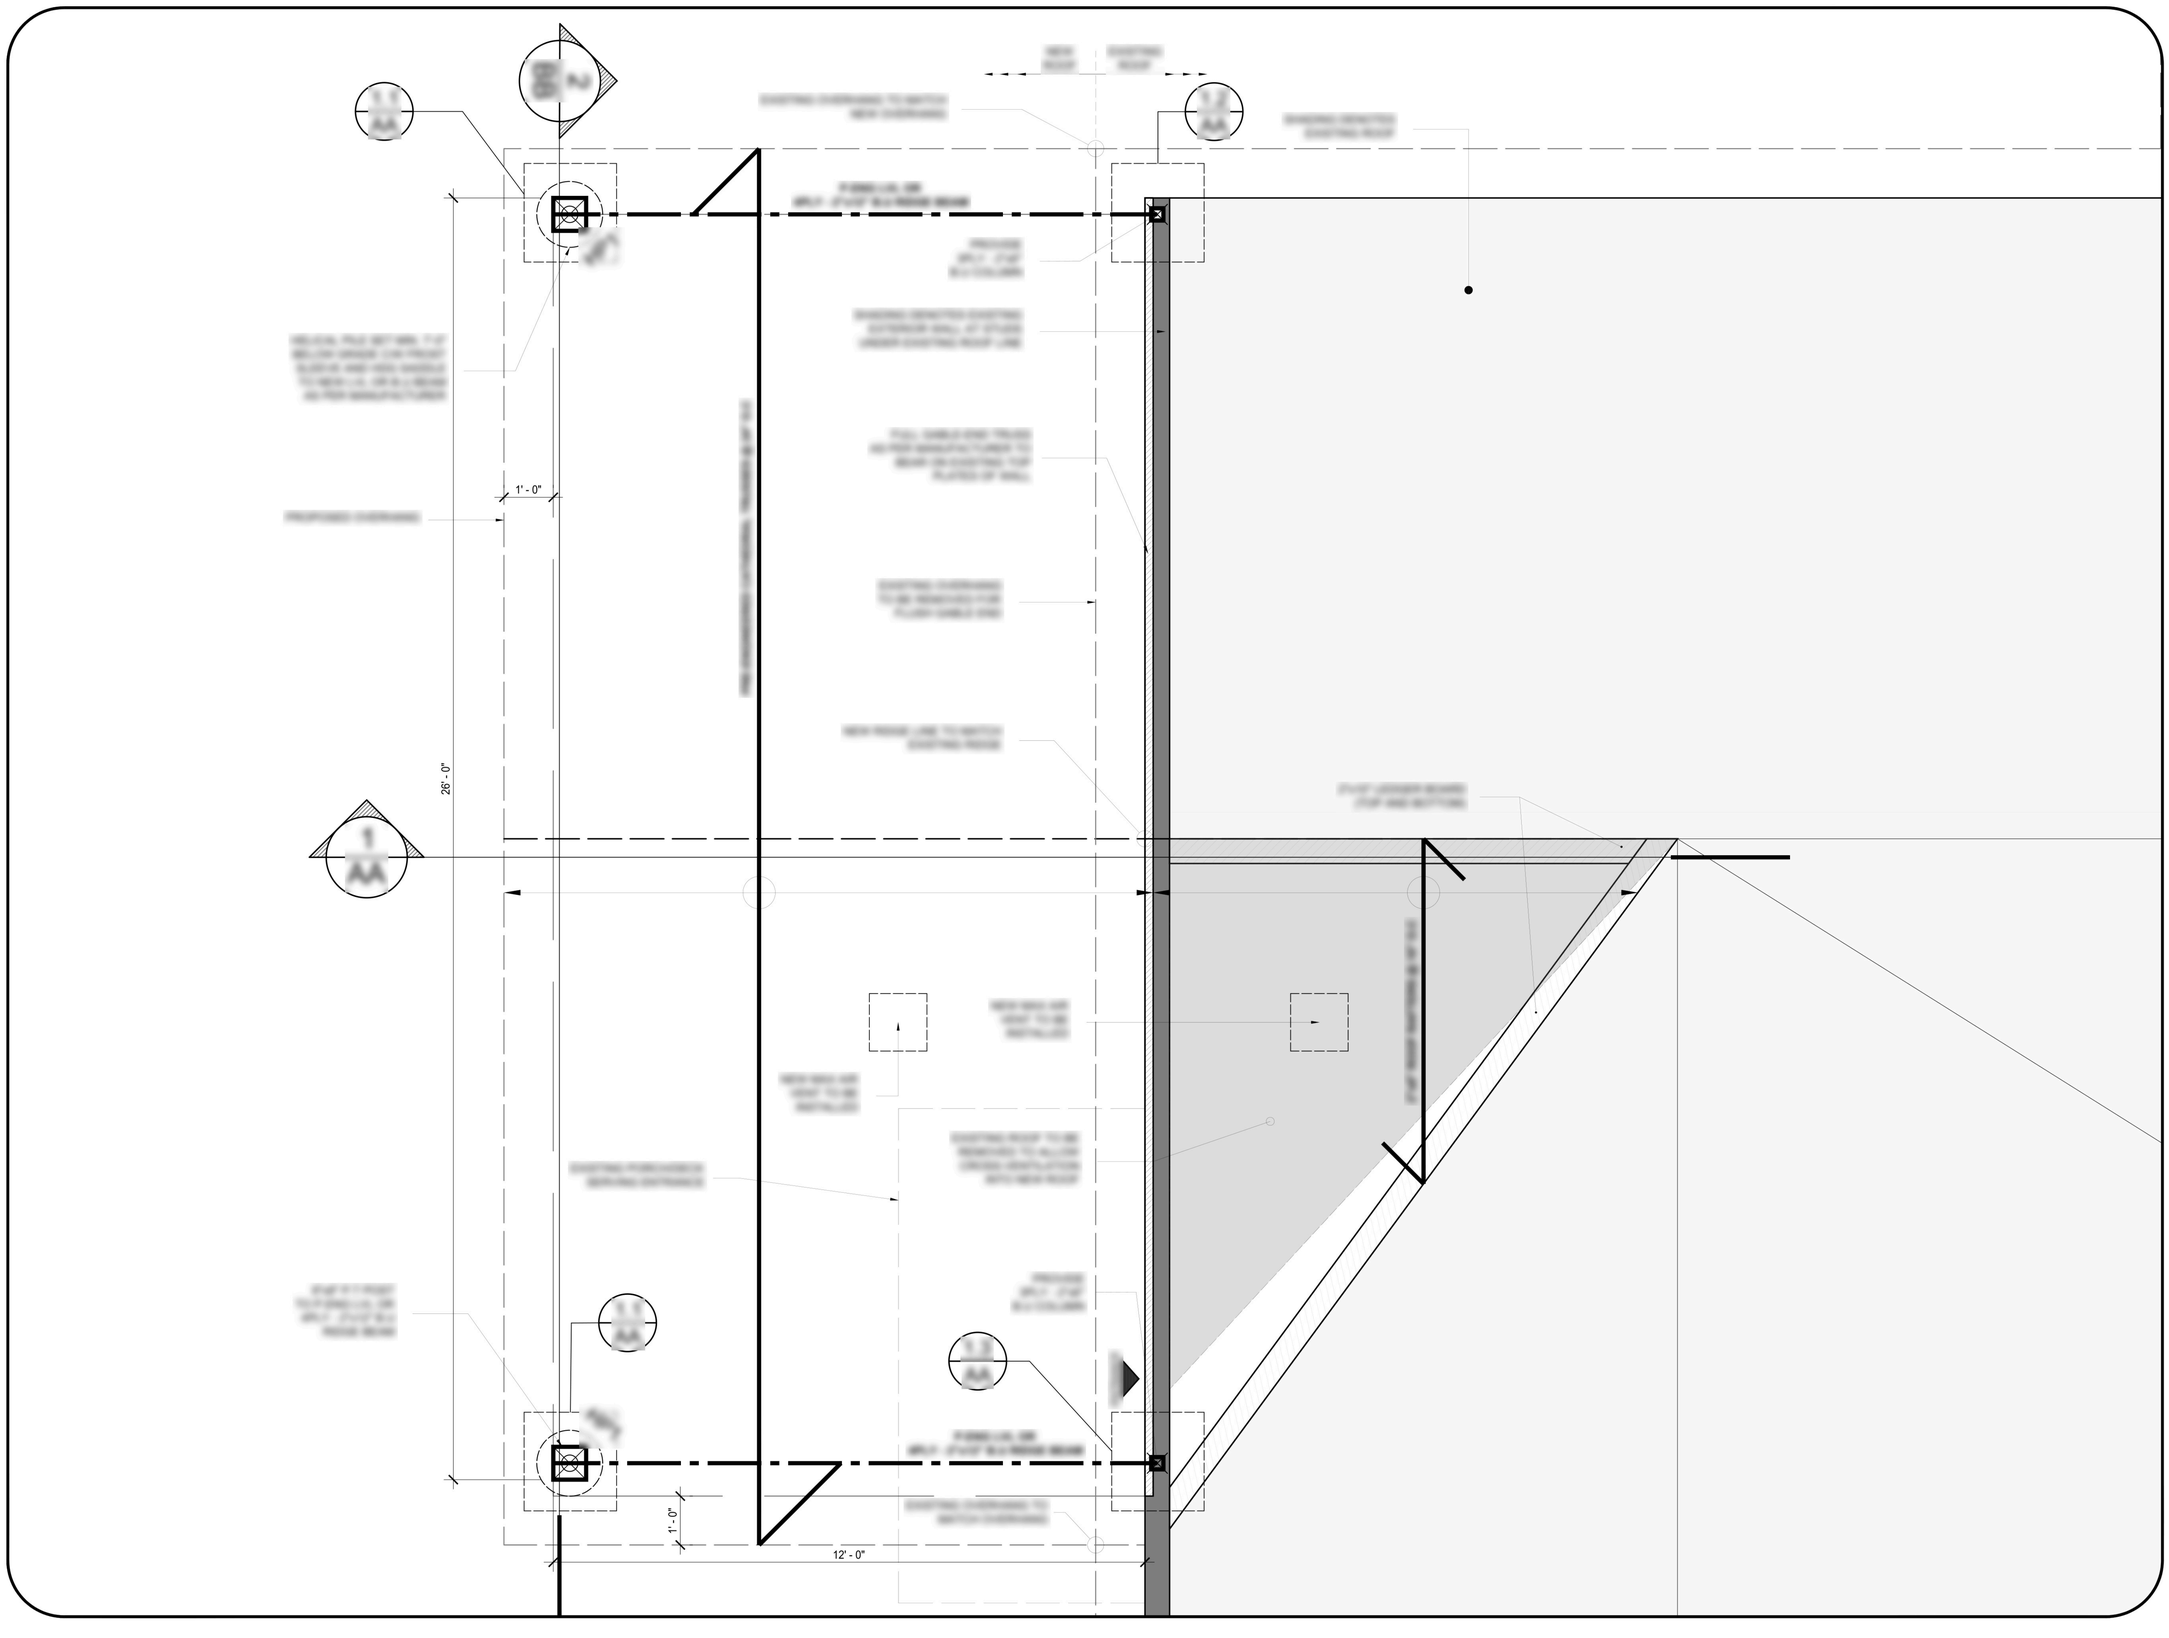
1' - 0"
26' - 0"
1' - 0"
12' - 0"

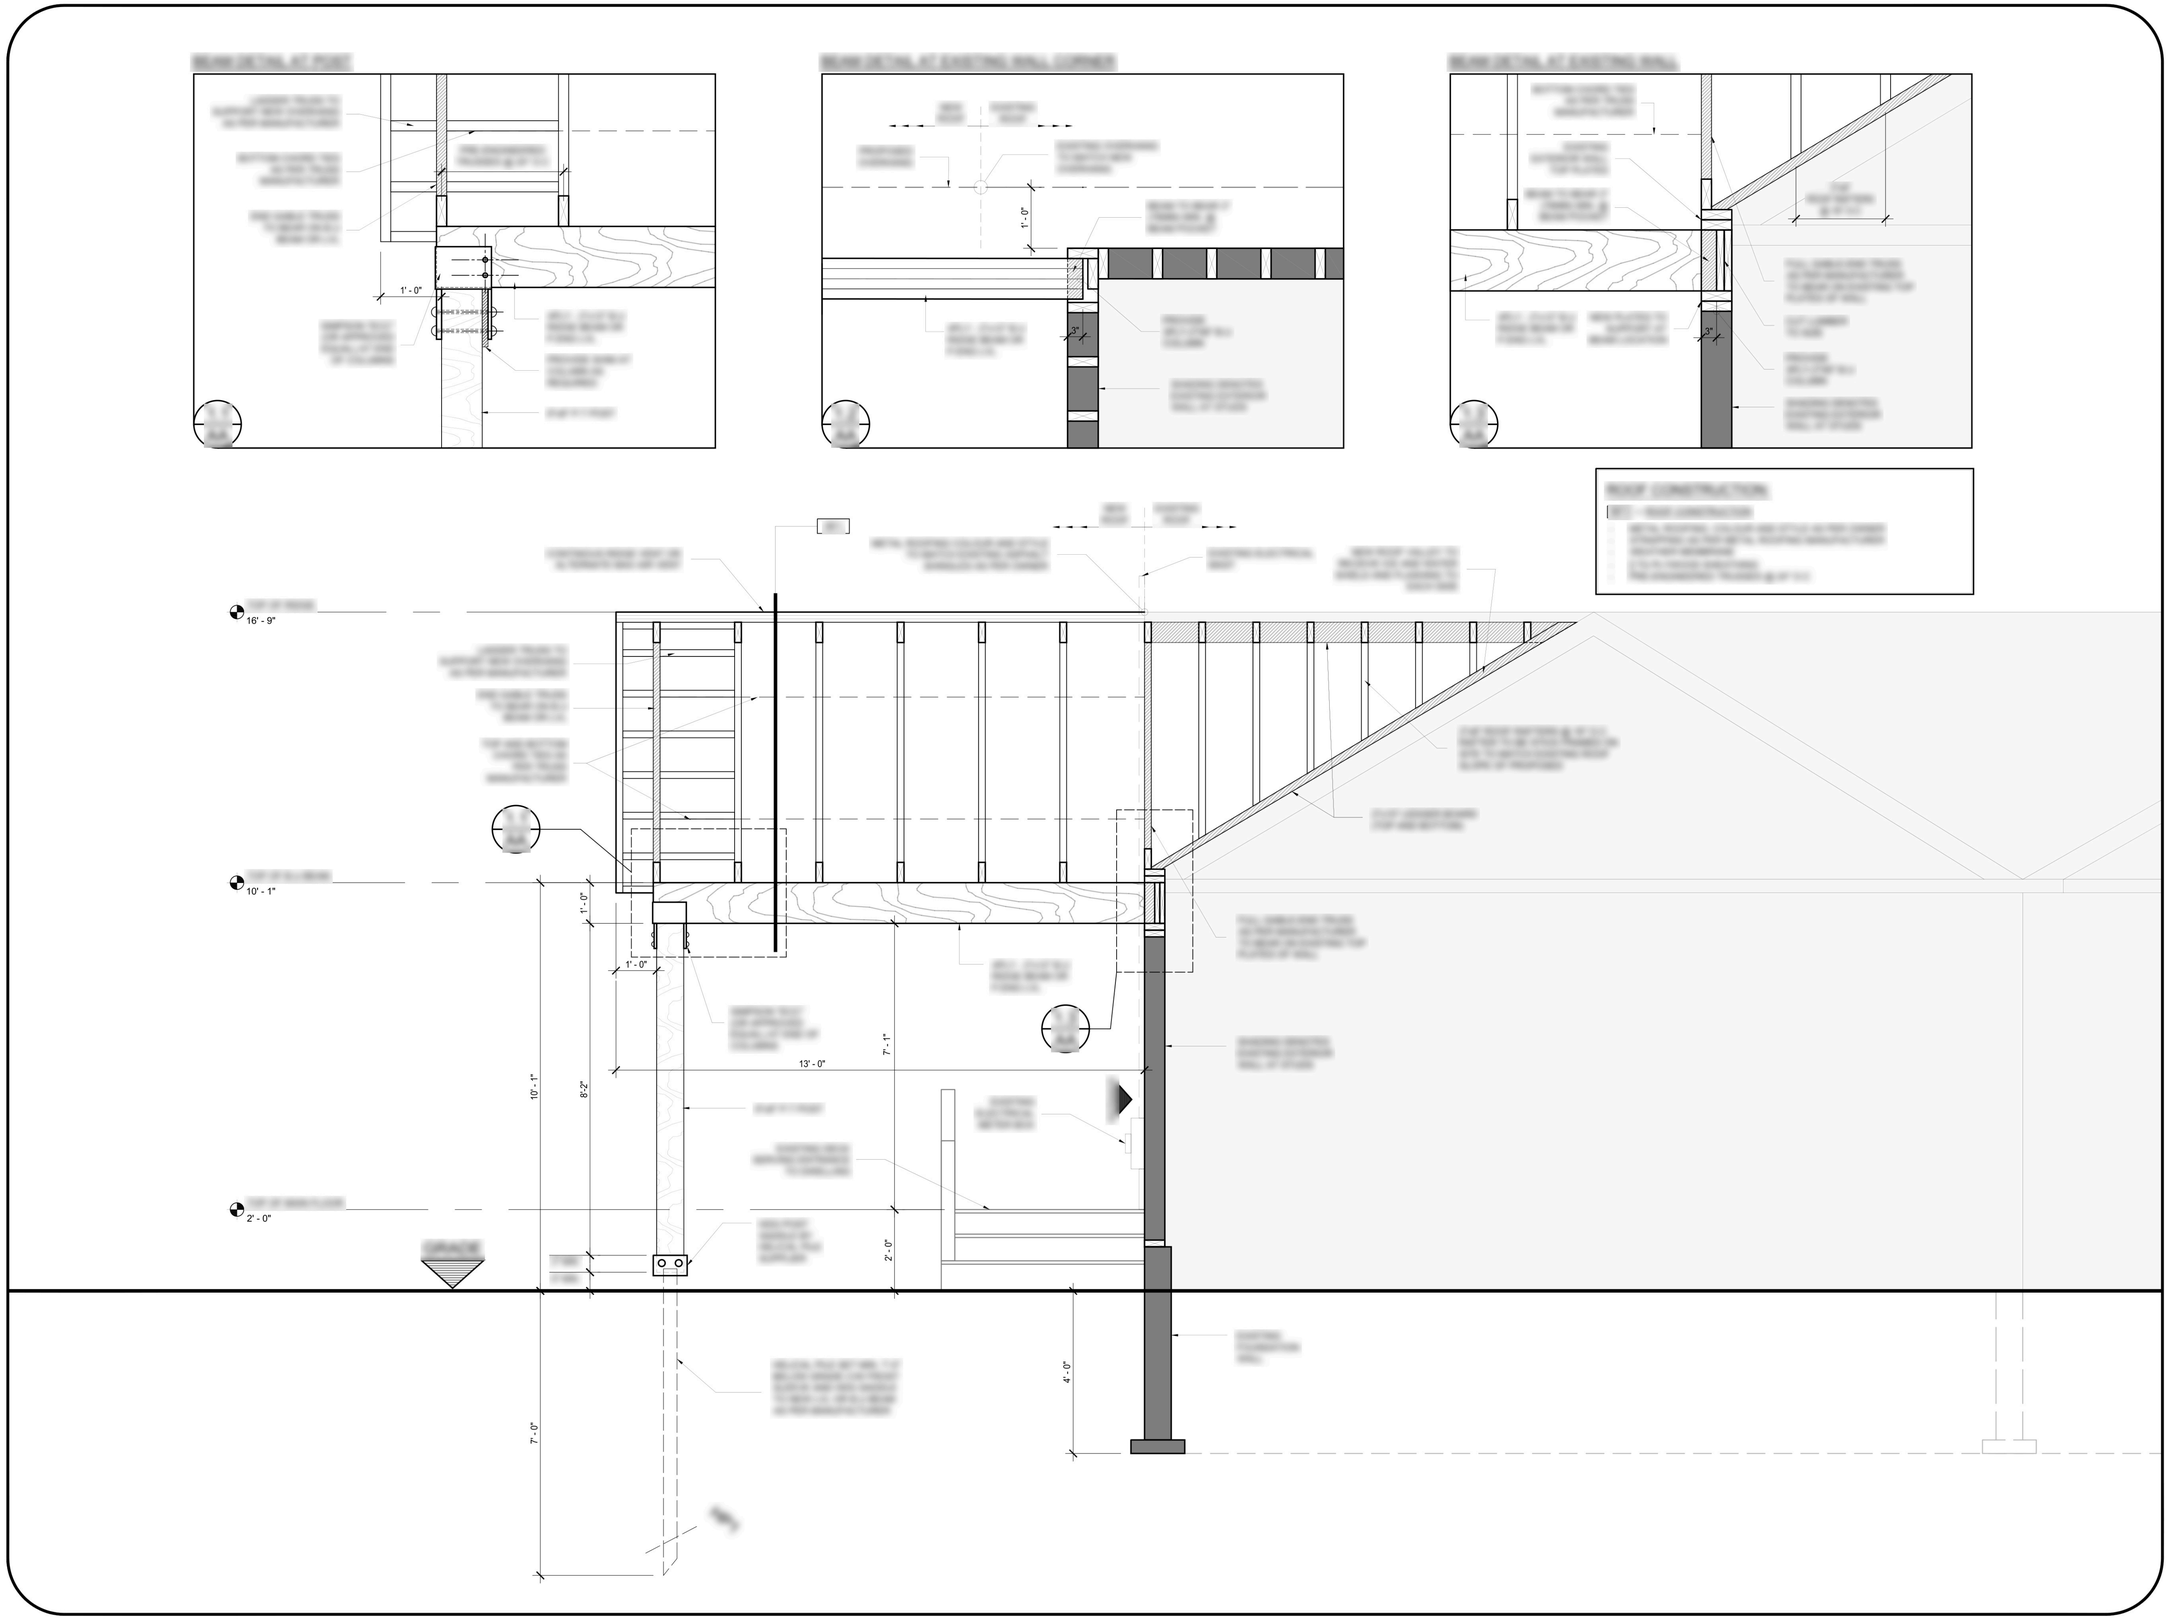

1' - 0"
1' - 0"
3"
3"
16' - 9"
10' - 1"
2' - 0"
1' - 0"
1' - 0"
13' - 0"
7' - 1"
10' - 1"
8'-2"
2' - 0"
4' - 0"
7' - 0"

ROOF CONSTRUCTION

RC1 – ROOF CONSTRUCTION

- METAL ROOFING, COLOUR AND STYLE AS PER OWNER
- STRAPPING AS PER METAL ROOFING MANUFACTURERS
- SELF-TAPP HEXHEAD
- 1 TO 75 TIMOOD SHEATHING
- PRE-ENGINEERED TRUSSES @ 24" O.C.

CONTINUOUS RIDGE VENT OR ALTERNATE MAX AIR VENT

METAL ROOFING COLOUR AND STYLE TO MATCH EXISTING. ASPHALT SHINGLES AS PER OWNER

EXISTING ELECTRICAL MAST

TOP OF ROOF
16' - 9"

2 ROWS OF ICE AND WATER STAPS

MIN. 3'-0" ICE AND WATER SHIELD EXTEND TO ROOF EAVE

CUT AND BOTTOM CHORD TECH 2X6 PER TRUSS MANUFACTURER

2 ROWS OF ICE AND WATER STAPS

MIN. 3'-0" ICE AND WATER SHIELD EXTEND TO ROOF EAVE

DRIP EDGE

TOP OF SLAB BEAM
10' - 1"

DRIP EDGE

1' - 0"

4PC4 - 21x21"SLU ROOM BEAM OR P.ENG.C.S.

1' - 0"


1' - 0"

SIMPSON TECT OR APPROVED EQUAL AT SIDE OF COLUMNS

SIMPSON TECT OR APPROVED EQUAL AT SIDE OF COLUMNS

EXISTING DECK SERVING ENTRANCE TO DWELLING

10' - 1"

8' - 2"

4"x4" H.T.POST

EXISTING ELECTRICAL METER BOX

TOP OF MAIN FLOOR
2' - 0"

GRADE

MAG POST SHOULD BE HELICAL PILE SUPPLIER

2' MIN.

2' MIN.

HELICAL PILE SET MIN. 7'-0" BELOW GRADE (VIA PROJECT ELEVATE AND SIZE HAGGLE TO NEAR J.A. OR B.J. BEAM AS PER MANUFACTURER

7' - 0"

GENERAL NOTES

POOLIN CAMPORT

900 HART STREET

SOUTH SECTION